(REFERENCE COMPUTATION BINDER SECTION 646.XXX)

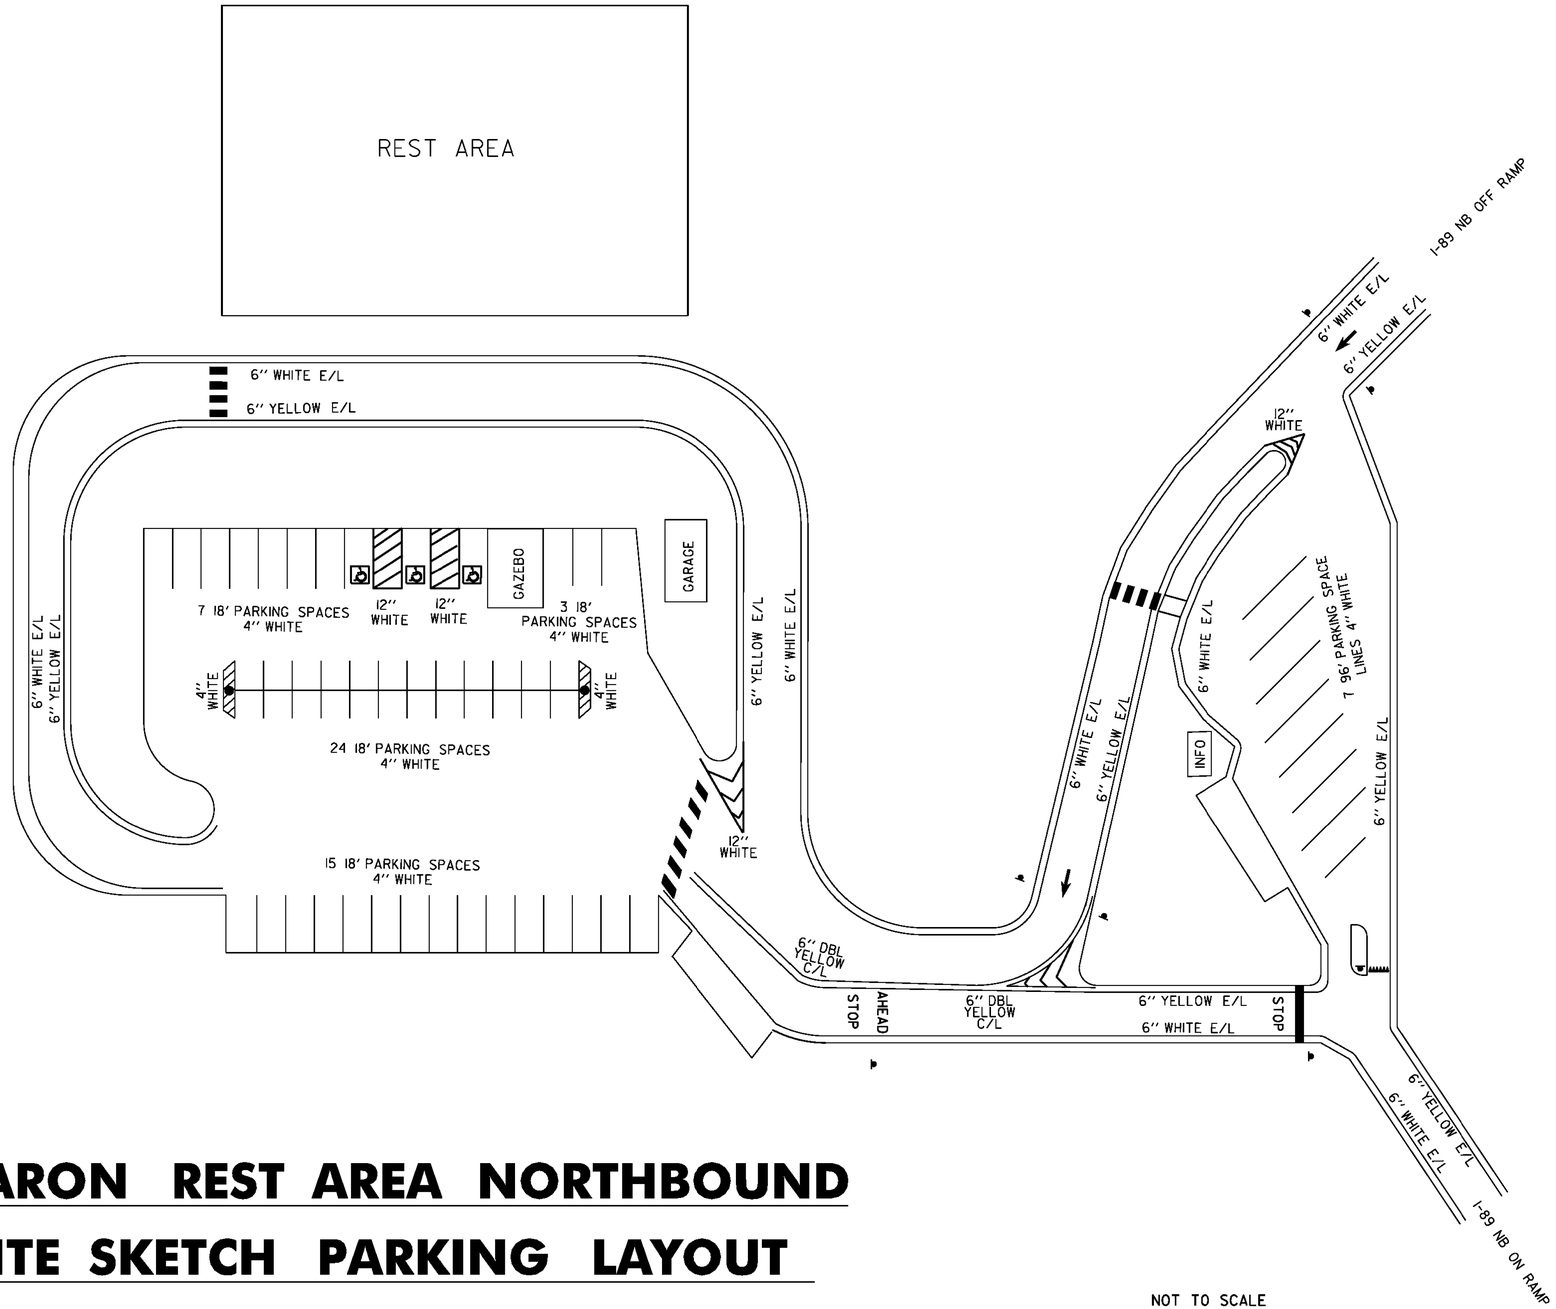

SHARON REST AREA NORTHBOUND
SITE SKETCH PARKING LAYOUT

NOT TO SCALE

SHARON REST AREA NORTHBOUND LAYOUT SHEET	PROJECT NAME: STATEWIDE PROJECT NUMBER: IMG MARK (112)
FILE NAME: 11k274.dgn PROJECT LEADER: A GAMBLE **IPARM FLIE: 11k274wc1.i**	PLOT DATE: 25-JAN-2012 DRAWN BY: KAS SHEET 20 OF 29