DURABLE LETTER OR SYMBOL (OPTION BID ITEM)
646.692 - TEMPORARY LETTER OR SYMBOL, PAINT

EXIT 23
SOUTHBOUND OFF RAMP "B" "STOP"
SOUTHBOUND OFF RAMP "B" "AHEAD"

DURABLE 12 INCH WHITE LINE (OPTION BID ITEM)
646.662 - TEMPORARY 12 INCH WHITE LINE, PAINT

EXIT 23
SOUTHBOUND OFF RAMP ''B'' SOLID LT GORE AREA

DURABLE 6 INCH WHITE LINE (OPTION BID ITEM)
646.622 - TEMPORARY 6 INCH WHITE LINE, PAINT

EXIT 23
SOUTHBOUND OFF RAMP ''B'' DOTTED LANE LINE

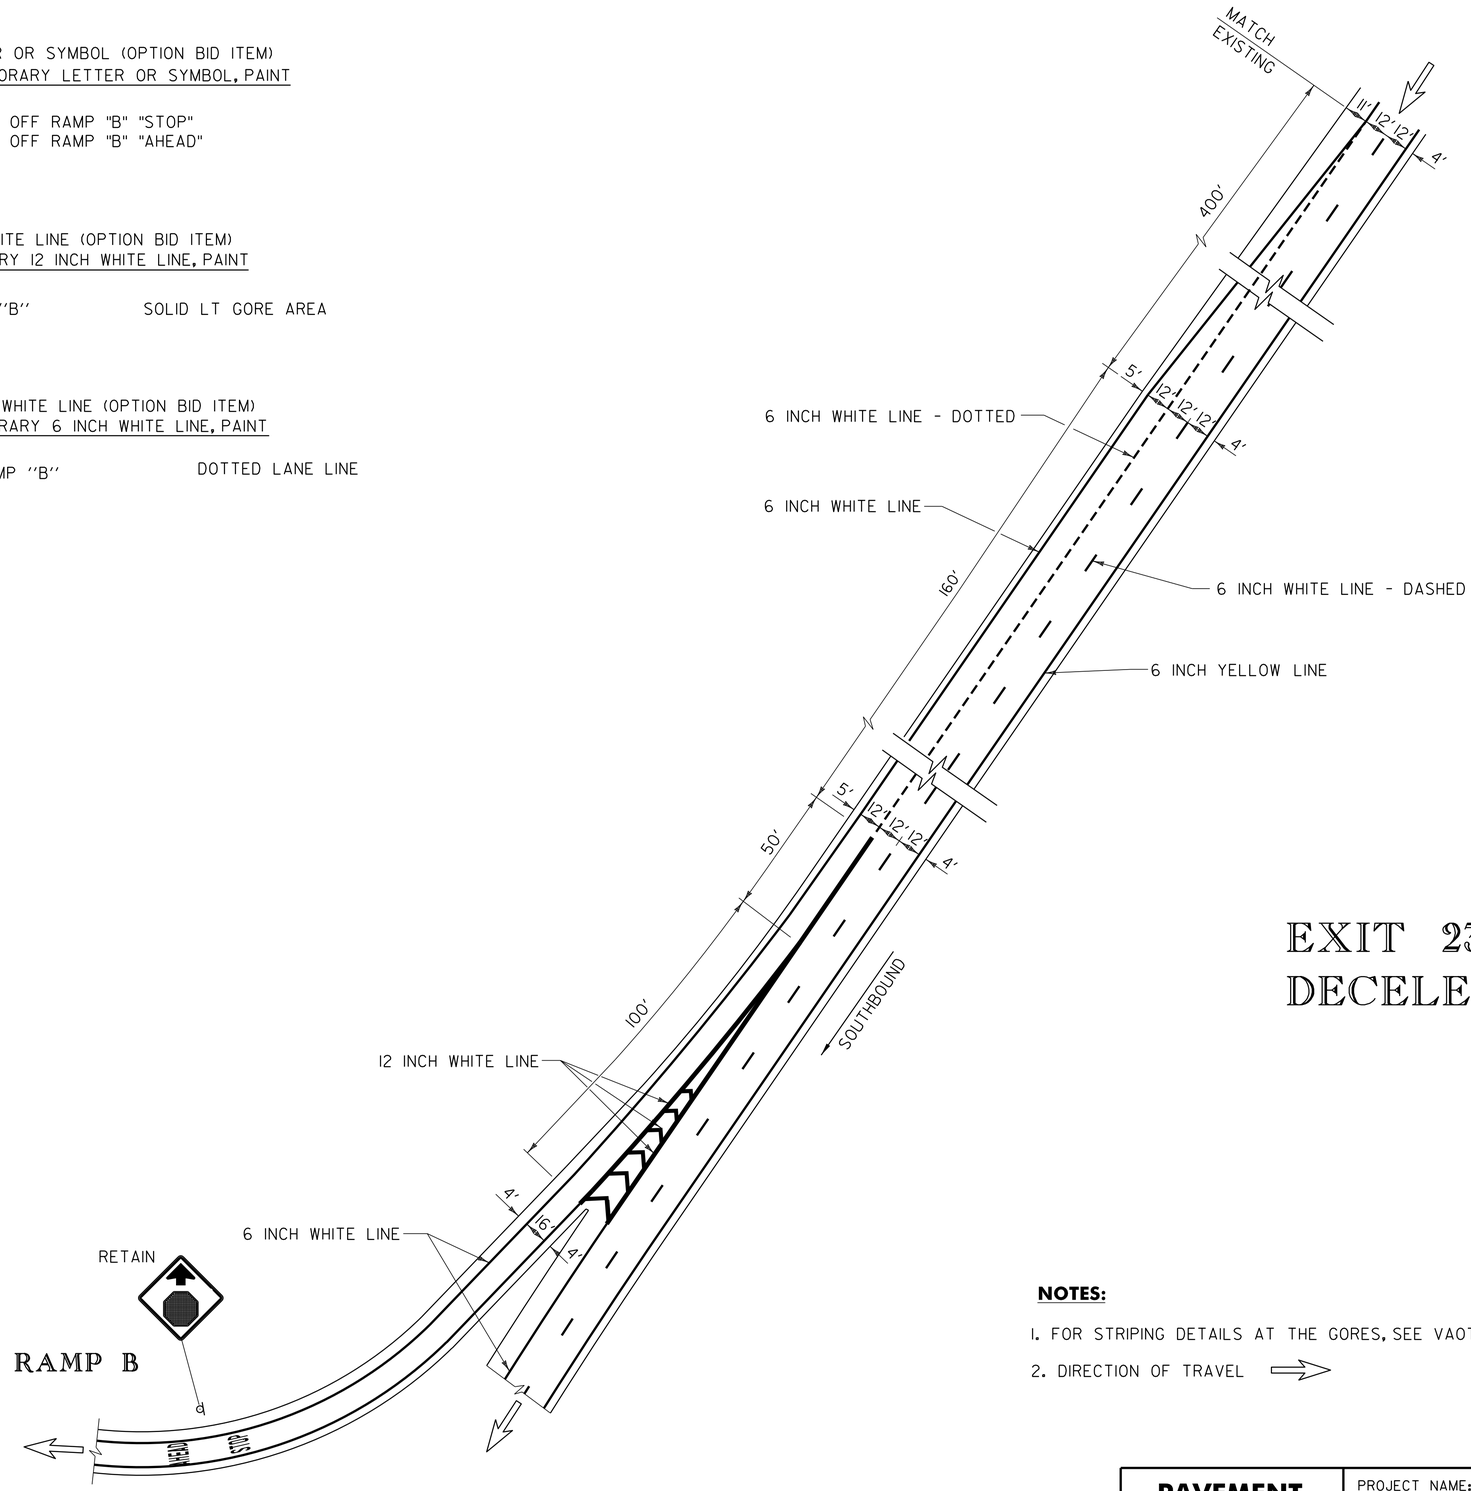

EXIT 23 RAMP B DECELERATION DETAIL

NOTES:

1. FOR STRIPING DETAILS AT THE GORES, SEE VAOT STANDARDS E-191 & E-192.
2. DIRECTION OF TRAVEL ⇒

NOT TO SCALE

PAVEMENT MARKING DETAIL SHEET 2 EXIT 23

PROJECT NAME: LYNDON-BARTON
PROJECT NUMBER: IM SURF (34)

FILE NAME: pl2a286.dgn
PROJECT LEADER: M. FOWLER
DESIGNED BY: L. BULLOCK
l2a286pmd6.i

PLOT DATE: 15-APR-2014 14:08
DRAWN BY: L. BULLOCK
CHECKED BY: PAVT MGMT
SHEET 14 OF 21