EXIT 4 – RAMP C
NORTHBOUND OFF RAMP

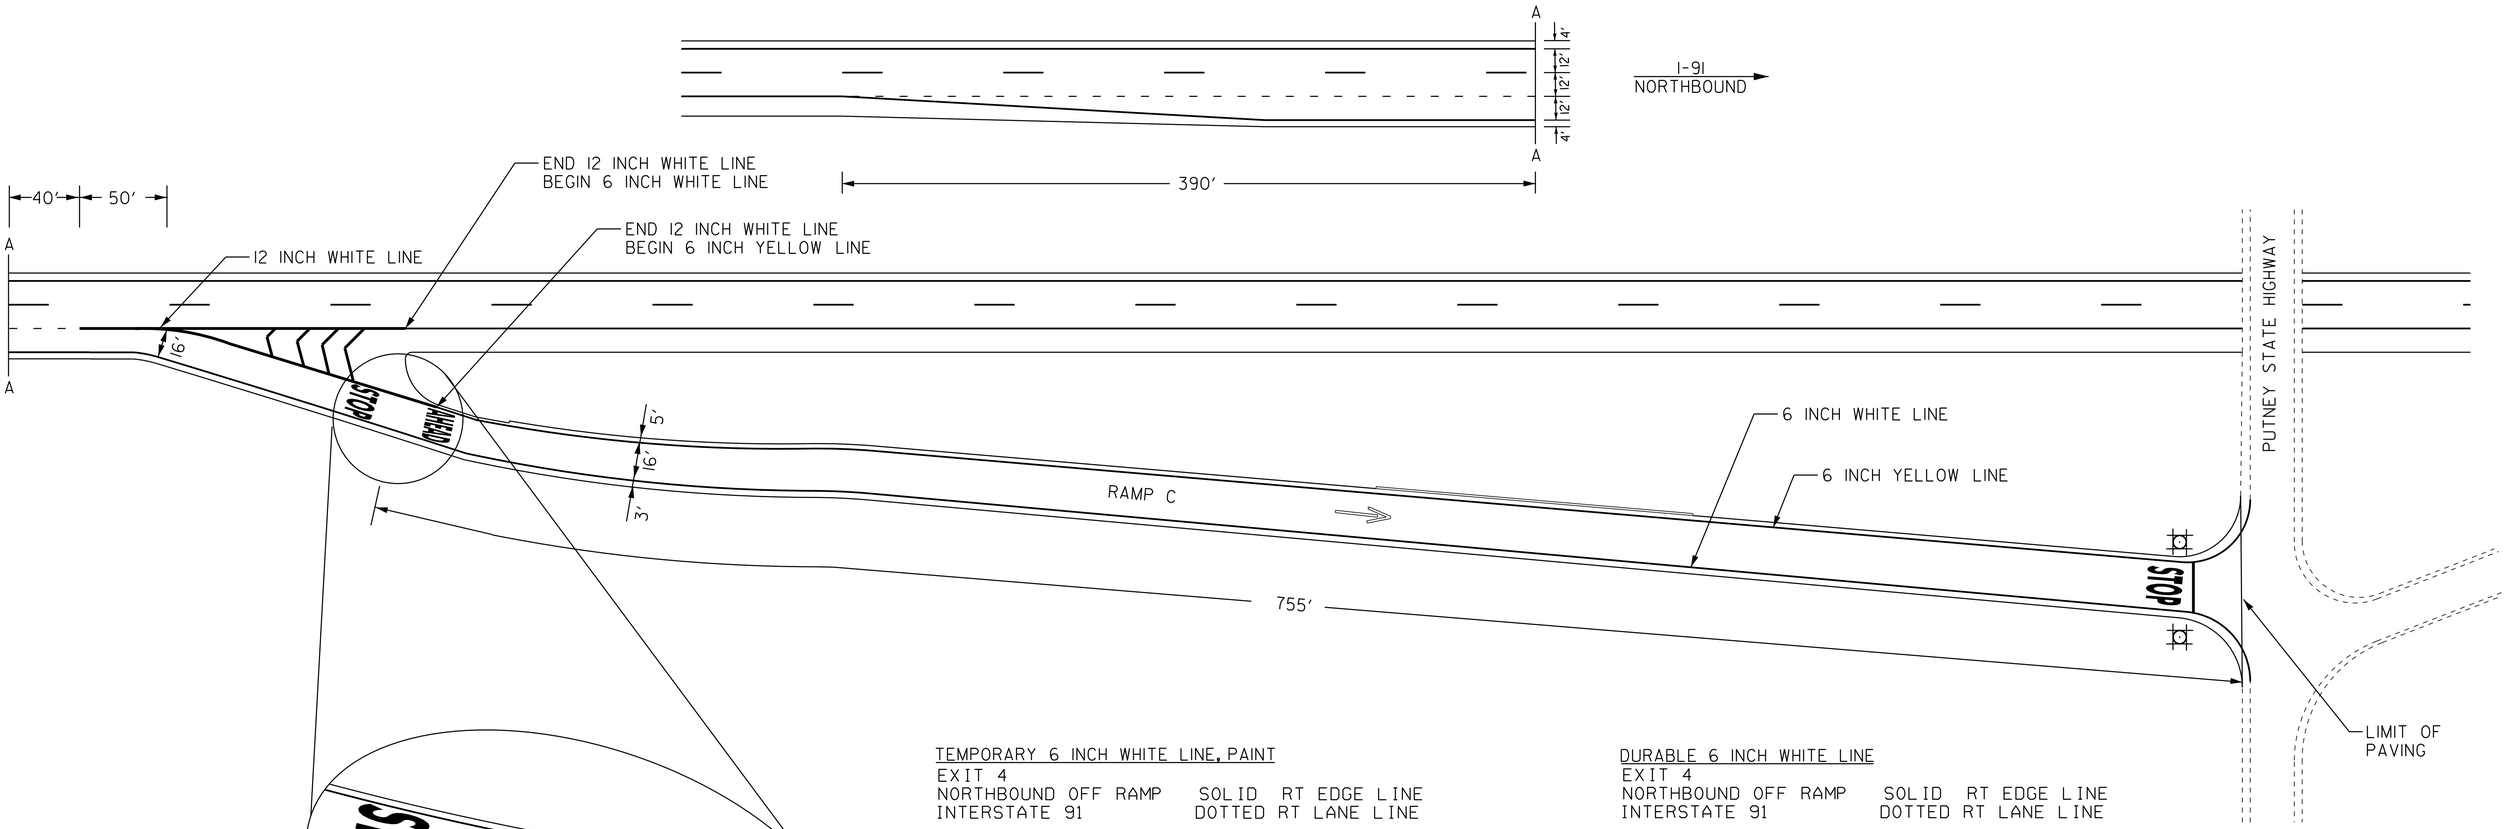

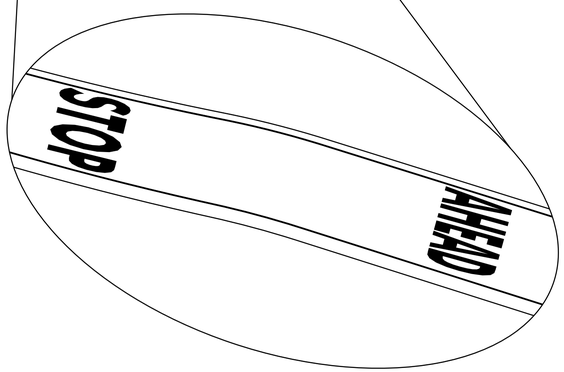

TEMPORARY 6 INCH WHITE LINE, PAINT
EXIT 4
NORTHBOUND OFF RAMP SOLID RT EDGE LINE
INTERSTATE 91 DOTTED RT LANE LINE

TEMPORARY 6 INCH YELLOW LINE, PAINT
EXIT 4
NORTHBOUND OFF RAMP SOLID LT EDGE LINE

TEMPORARY 12 INCH WHITE LINE, PAINT
EXIT 4
NORTHBOUND OFF RAMP SOLID LT GORE AREA
INTERSTATE 91 SOLID RT GORE AREA

TEMPORARY LETTER OR SYMBOL, PAINT
EXIT 4
NORTHBOUND OFF RAMP ''STOP''
NORTHBOUND OFF RAMP ''AHEAD''
NORTHBOUND OFF RAMP ⟹
NORTHBOUND OFF RAMP ''STOP'' AT PUTNEY STATE HIGHWAY

TEMPORARY 24 INCH STOP BAR, PAINT
EXIT 4
NORTHBOUND OFF RAMP AT PUTNEY STATE HIGHWAY

DURABLE 6 INCH WHITE LINE
EXIT 4
NORTHBOUND OFF RAMP SOLID RT EDGE LINE
INTERSTATE 91 DOTTED RT LANE LINE

DURABLE 6 INCH YELLOW LINE
EXIT 4
NORTHBOUND OFF RAMP SOLID LT EDGE LINE

DURABLE 12 INCH WHITE LINE
EXIT 4
NORTHBOUND OFF RAMP SOLID LT GORE AREA
INTERSTATE 91 SOLID RT GORE AREA

DURABLE LETTER OR SYMBOL
EXIT 4
NORTHBOUND OFF RAMP ''STOP''
NORTHBOUND OFF RAMP ''AHEAD''
NORTHBOUND OFF RAMP ⟹
NORTHBOUND OFF RAMP ''STOP'' AT PUTNEY STATE HIGHWAY

DURABLE 24 INCH STOP BAR
EXIT 4
NORTHBOUND OFF RAMP AT PUTNEY STATE HIGHWAY

NOTES:

1. SEE QUANTITY SHEETS FOR DURABLE PAVEMENT MARKING OPTIONS.

PAVEMENT MARKING DETAIL SHEET 3 EXIT 4 NB

PROJECT NAME: BRATTLEBORO - ROCKINGHAM
PROJECT NUMBER: IM SURF (37)

FILE NAME: pl2a398.dgn
PROJECT LEADER: M. FOWLER
DESIGNED BY: LOCKE
IPARM FILE NAME: pl2a398pmd3.i

PLOT DATE: 27-MAR-2014 13:15
DRAWN BY: LOCKE
CHECKED BY: HARRINGTON
SHEET 14 OF 36