REMOVING SIGNS
TYPE A: 63

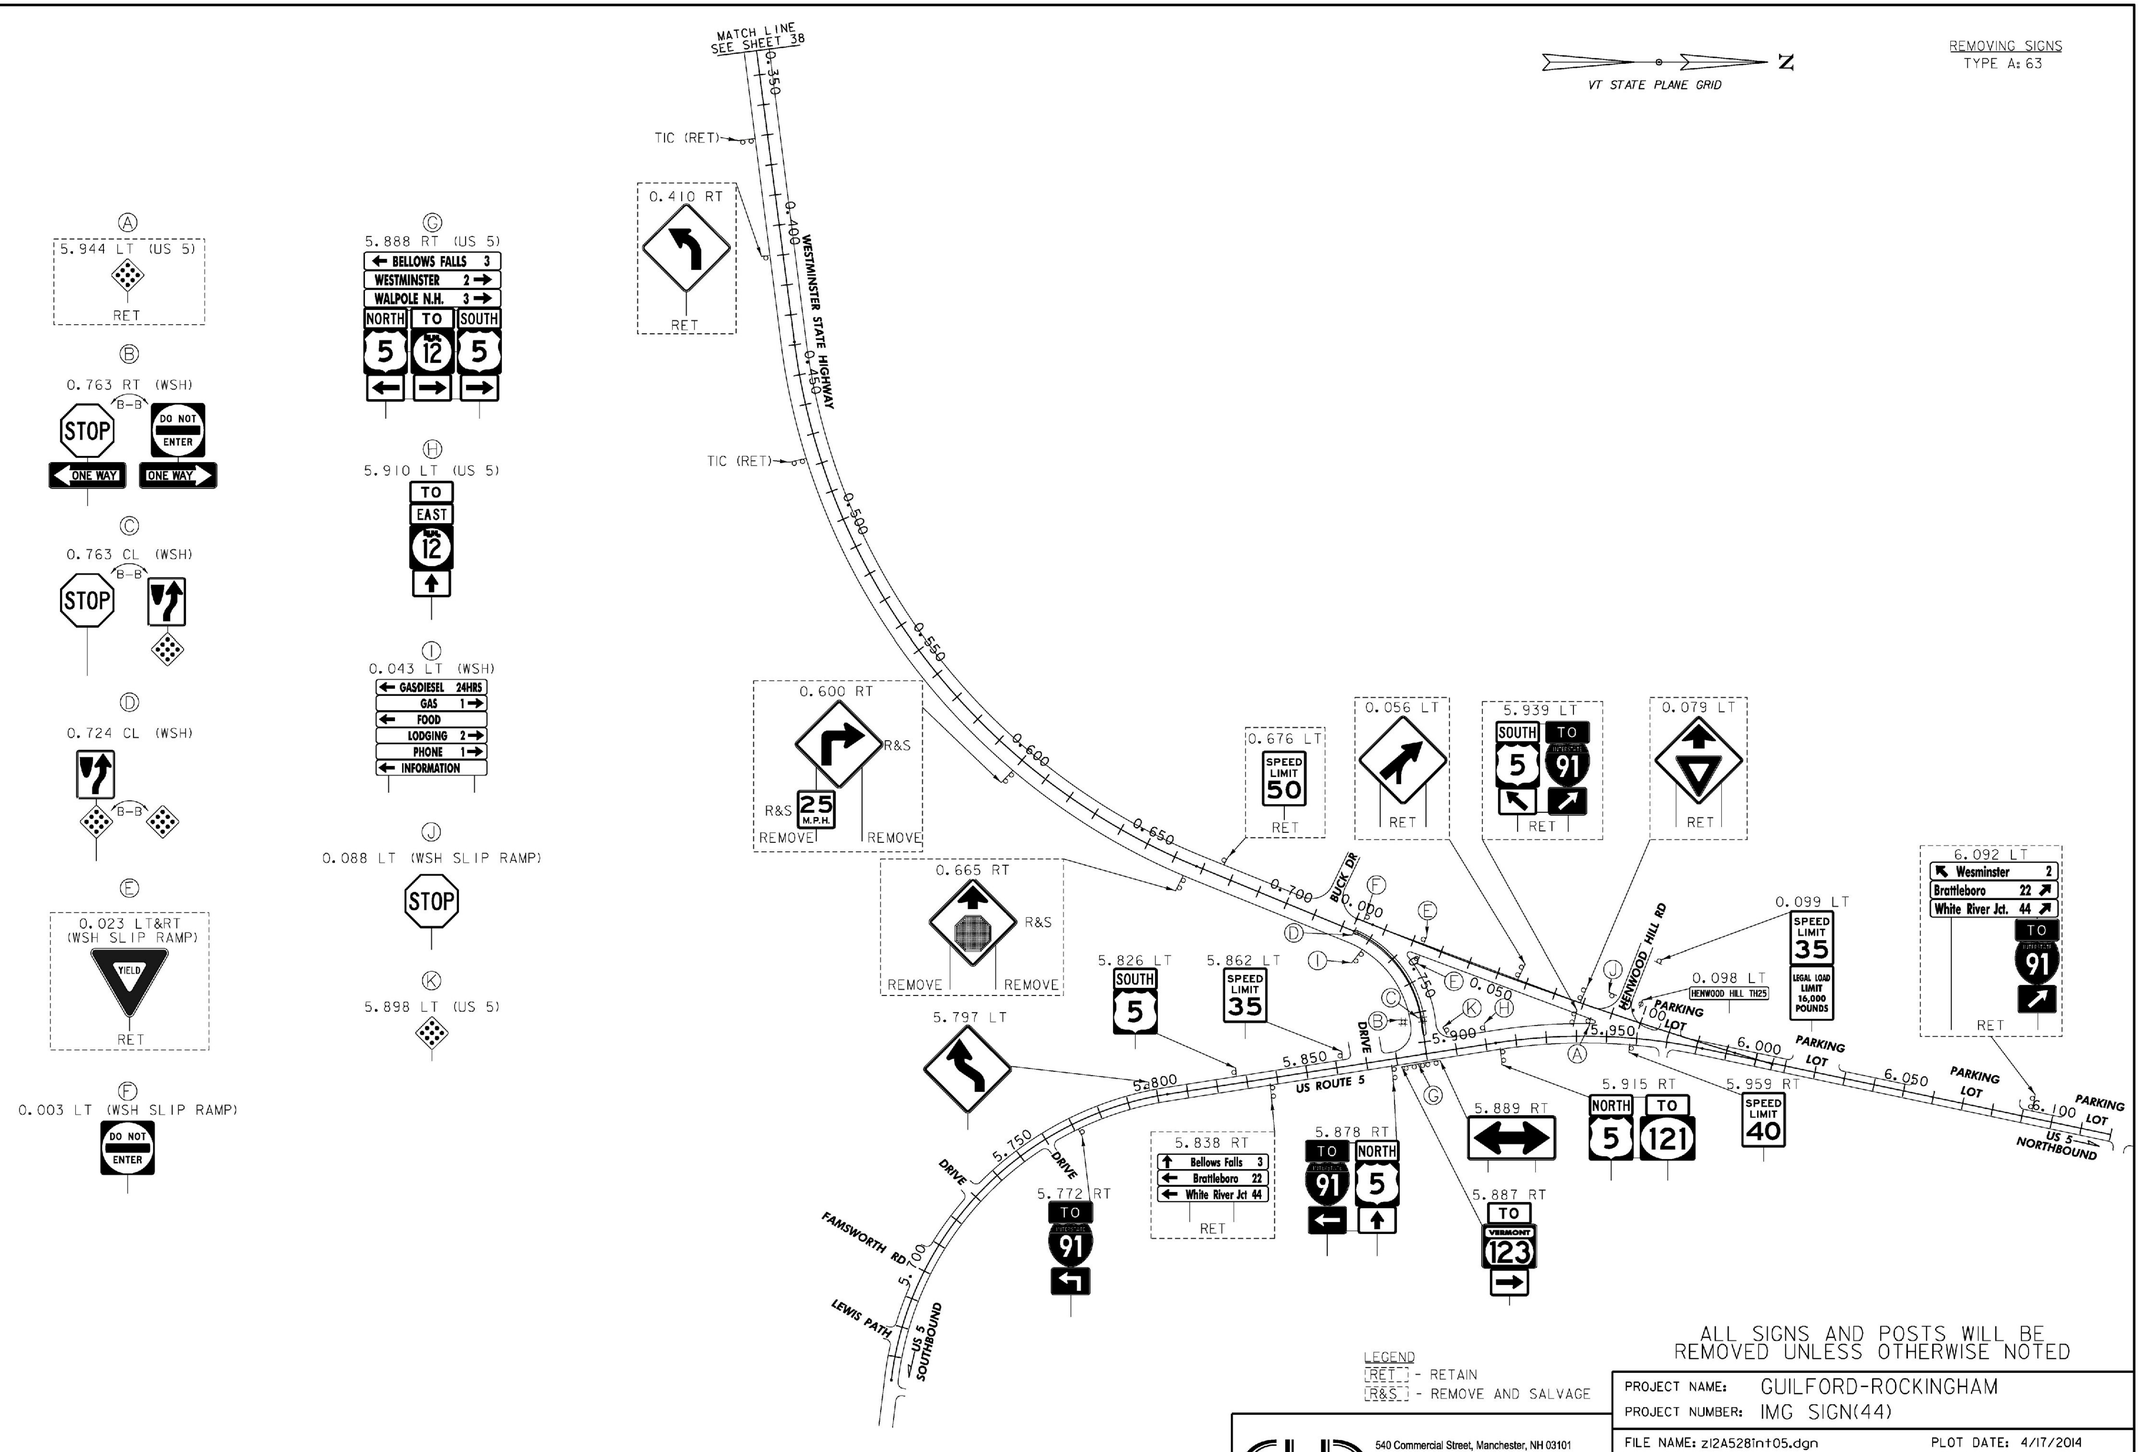

LEGEND
[RET] - RETAIN
[R&S] - REMOVE AND SALVAGE

ALL SIGNS AND POSTS WILL BE REMOVED UNLESS OTHERWISE NOTED

NOT TO SCALE

CLD CONSULTING ENGINEERS
540 Commercial Street, Manchester, NH 03101
(603) 668-8223 • Fax: (603) 668-8802
cld@cldengineers.com • www.cldengineers.com
Maine • New Hampshire • Vermont

PROJECT NAME: GUILFORD-ROCKINGHAM	
PROJECT NUMBER: IMG SIGN(44)	
FILE NAME: z12A5281nt05.dgn	PLOT DATE: 4/17/2014
PROJECT LEADER: C. GREGORY	DRAWN BY: S. FORTIER
DESIGNED BY: J. SMITH	CHECKED BY: D. MUNRO
INTERCHANGE 5 EXISTING SIGNS (2)	SHEET 40 OF 157