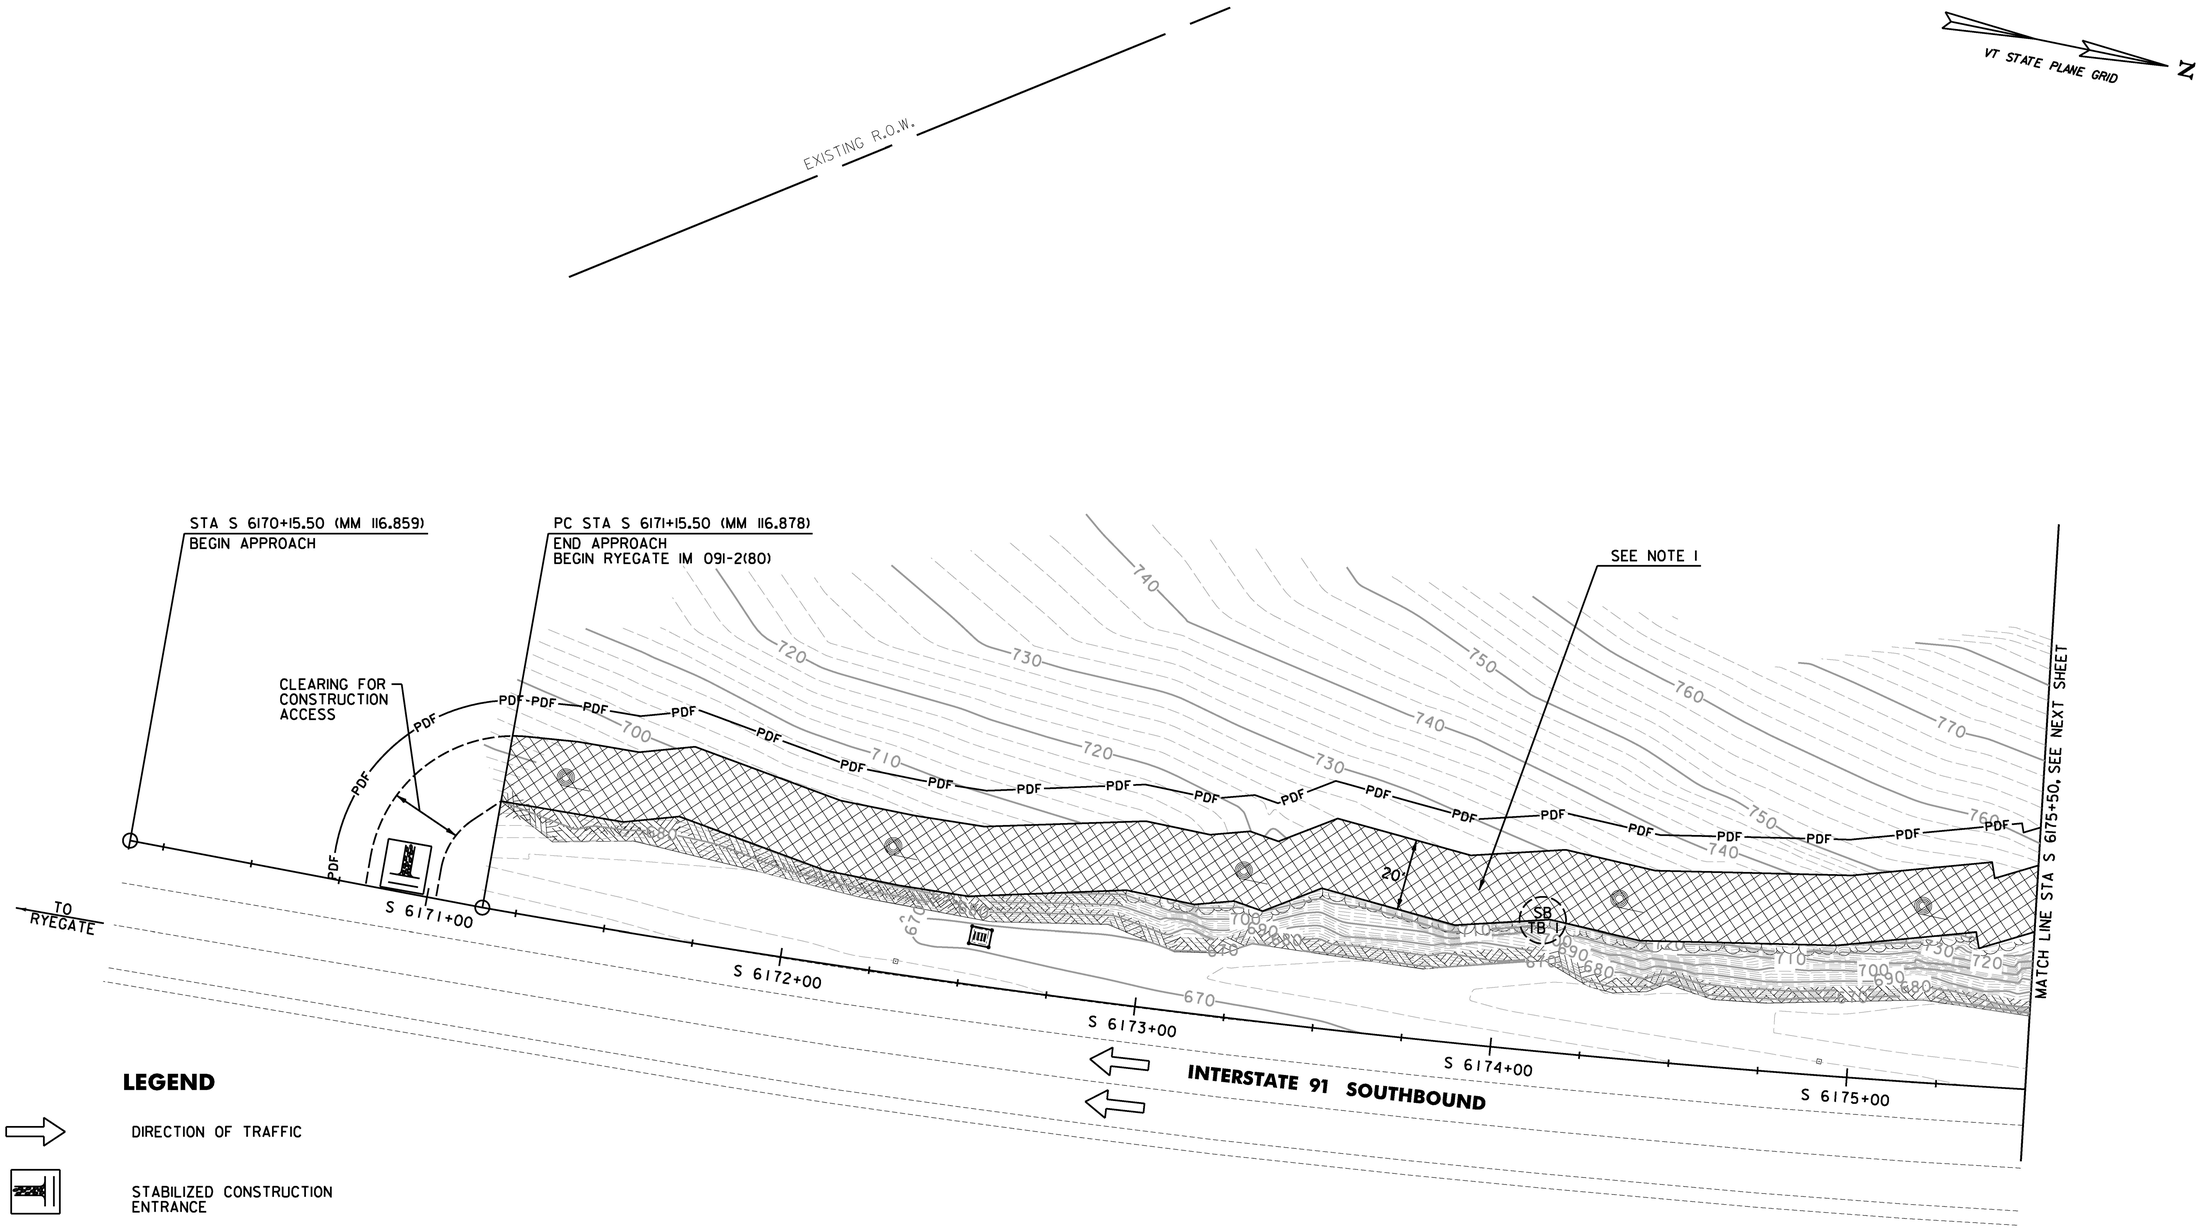

LEGEND

- DIRECTION OF TRAFFIC
- STABILIZED CONSTRUCTION ENTRANCE
- FILTER FABRIC DROP INLET PROTECTION
- STONE - CHECK DAM
- TRIM BLASTING LOCATION

PROJECT DEMARCATION FENCE
STA S 6170+72.0 - STA S 6175+50.0 LT

VEHICLE TRACKING PAD
STA S 6170+93.0 LT

TEMPORARY EROSION MATTING
STA S 6171+15.50 - STA S 6175+50.0 LT

INLET PROTECTION DEVICE, TYPE I
STA S 6172+54.3 LT

NOTE:
1. FOR ESTIMATING PURPOSES ASSUME 25% OF THE AREA SHOWN WILL NEED TO BE REVEGETATED AND NEED PROTECTION WITH EROSION CONTROL MATTING DUE TO TREE REMOVAL OPERATIONS.

0 20 40
SCALE IN FEET

CHA

PROJECT NAME: RYEGATE	
PROJECT NUMBER: IM 091-2(80)	
FILE NAME: z13a368bdr_ero.dgn	PLOT DATE: 3/30/2017
PROJECT LEADER: D. GOZALKOWSKI	DRAWN BY: J. HEALD
DESIGNED BY: J. OLSEN	CHECKED BY: J. SHIELDS
EPSC CONSTRUCTION PLAN SHEET 3	SHEET 25 OF 61

FILE NAME = V:\Projects\ANY\K4\29741\CADD_MSTN\13a368\Consultants\Highway\z13a368bdr_ero.dgn
DATE/TIME = 3/30/2017
USER = 5323