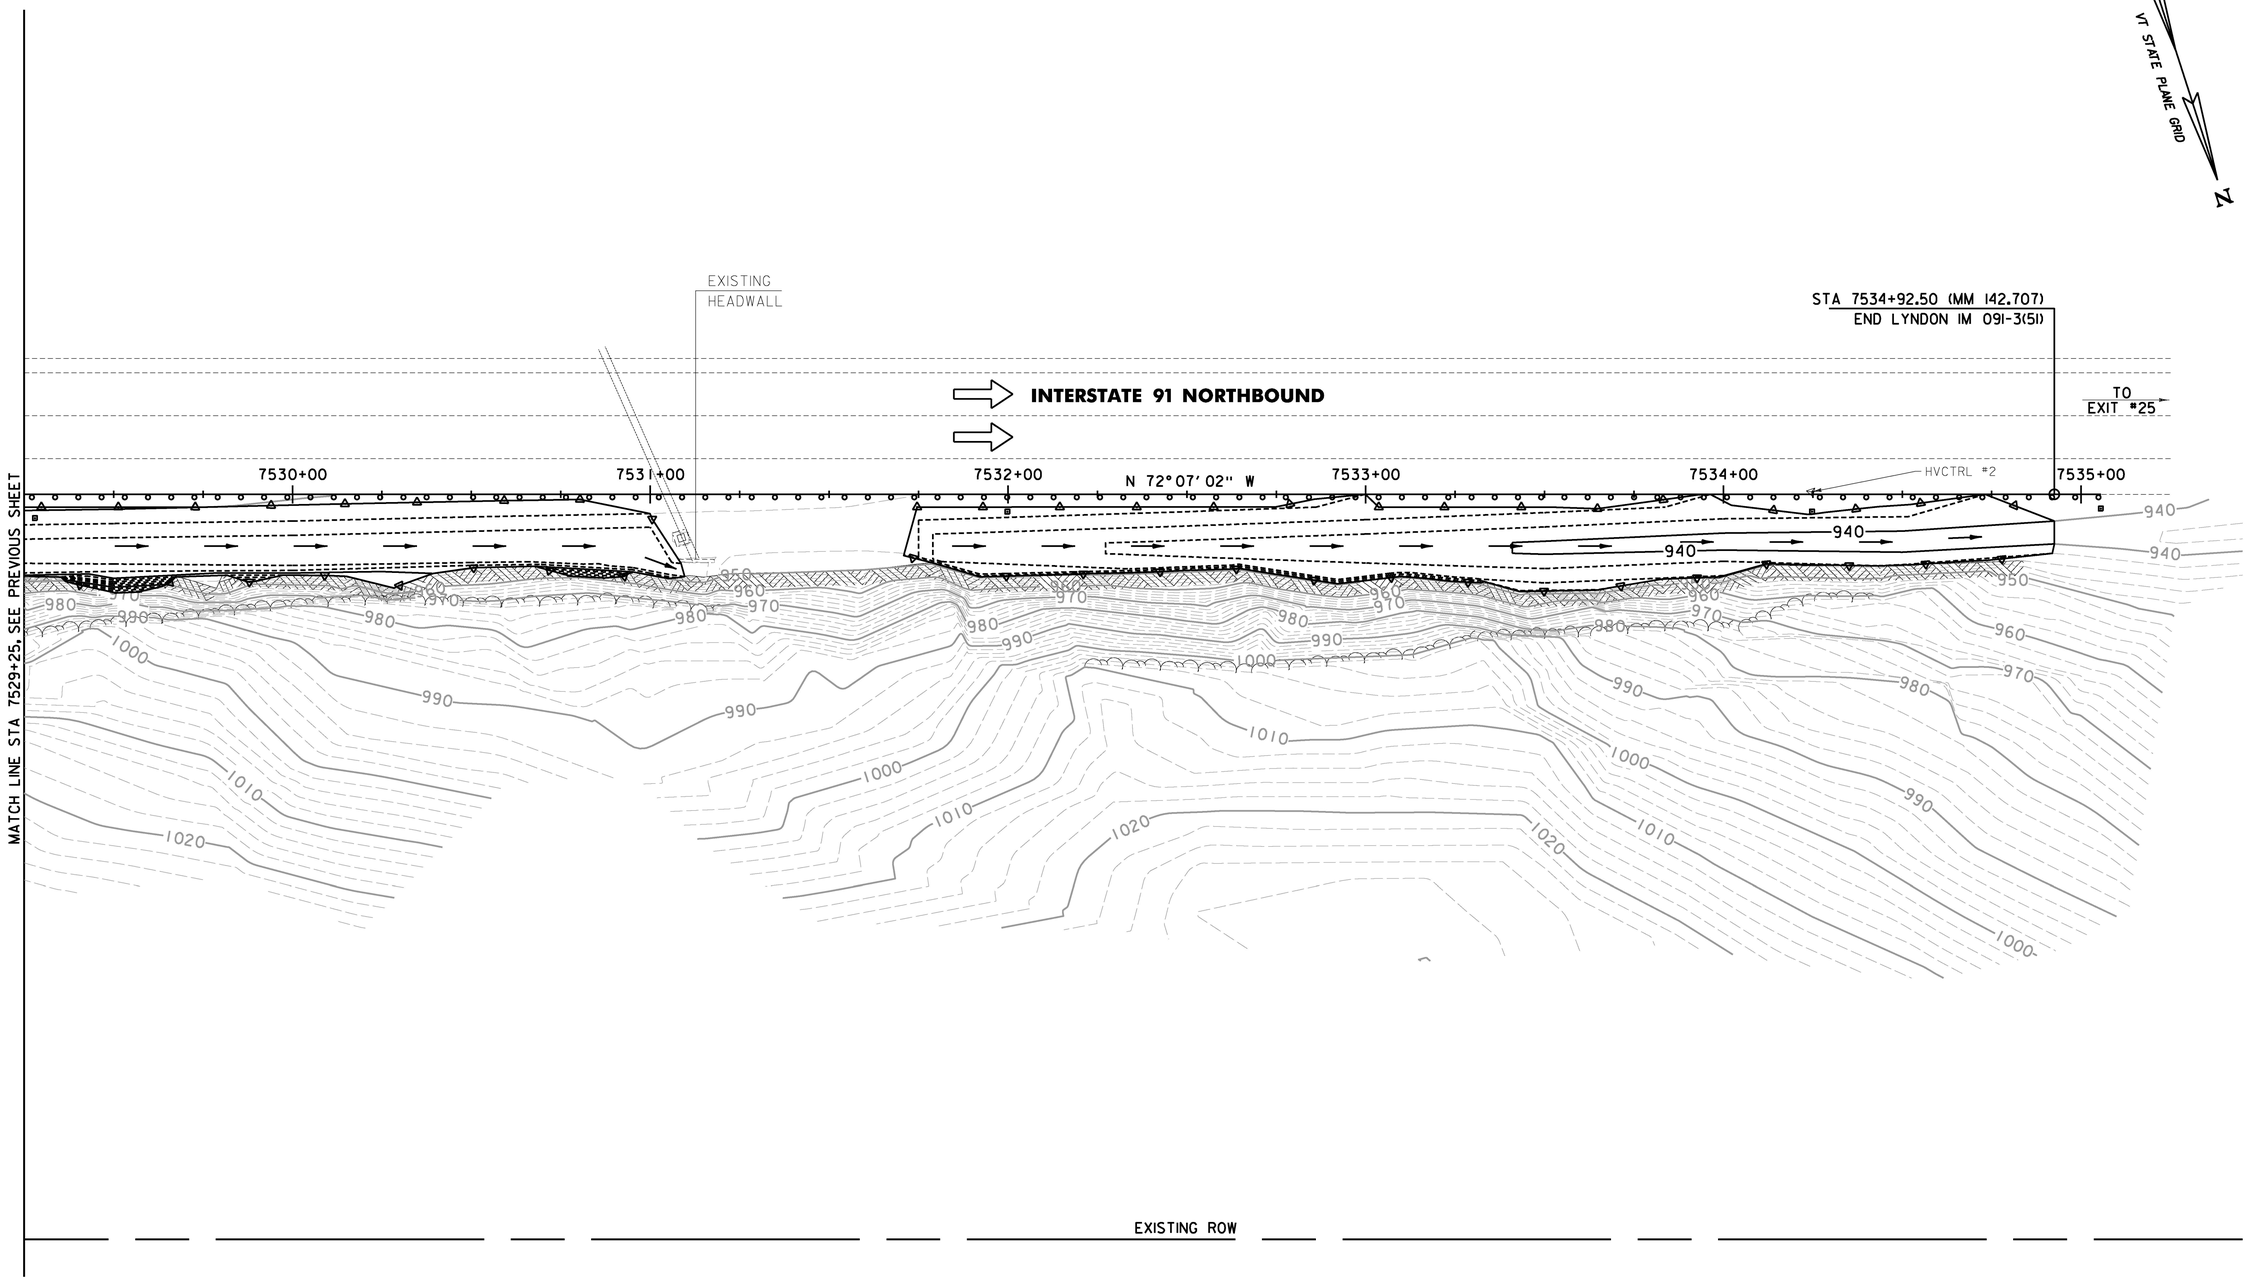

LEGEND

DIRECTION OF TRAFFIC

0 20 40
SCALE IN FEET

CHA

PROJECT NAME: LYNDON	
PROJECT NUMBER: IM 091-3(51)	
FILE NAME: z13a370bdr_ero_fin.dgn	PLOT DATE: 12/13/2016
PROJECT LEADER: D. GOZALKOWSKI	DRAWN BY: J. HEALD
DESIGNED BY: J. OLSEN	CHECKED BY: J. SHIELDS
EPSC FINAL CONDITIONS PLAN SHEET 2	SHEET 20 OF 35

FILE NAME = V:\Projects\ANY\K4\29752\CADD_MSTN\13a370\Consultants\Highway\z13a370bdr_ero_fin.dgn
DATE/TIME = 12/13/2016
USER = 5323