DURABLE 6 INCH WHITE LINE, POLYUREA
TEMPORARY 6 INCH WHITE LINE, PAINT

BERLIN INTERCHANGE NO.7
RAMP "A" SOLID RT (1295')
RAMP "A" DOTTED LT (730')
RAMP "B" SOLID RT (1124')
RAMP "B" DOTTED LT (1000')

DURABLE 6 INCH YELLOW LINE, POLYUREA
TEMPORARY 6 INCH YELLOW LINE, PAINT

BERLIN INTERCHANGE NO.7
RAMP "A" SOLID LT (845')
RAMP "B" SOLID LT (895')

DURABLE 12 INCH WHITE LINE, POLYUREA
TEMPORARY 12 INCH WHITE LINE, PAINT

BERLIN INTERCHANGE NO.7
RAMP "A" SOLID LT (400')
RAMP "A" CHEVRON MARKINGS (280')
RAMP "B" SOLID LT (455')

DURABLE LETTER OR SYMBOL, THERMOPLASTIC OR
DURABLE LETTER OR SYMBOL, POLYUREA (OPTION ITEM)
TEMPORARY LETTER OR SYMBOL, PAINT

BERLIN INTERCHANGE NO.7

RAMP B Y,I,E,L,D STA. B6+80.64 C.L. (5 EA)
RAMP B A,H,E,A,D STA B7+12.64 C.L. (5 EA)
RAMP B STA B 11+39.84 YIELD LINE (5-▼)

DURABLE 12 INCH WHITE LINE, POLUREA

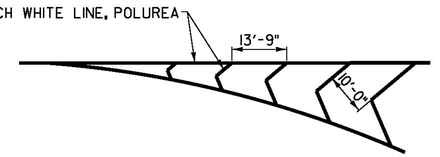


**GORE MARKING DETAIL**

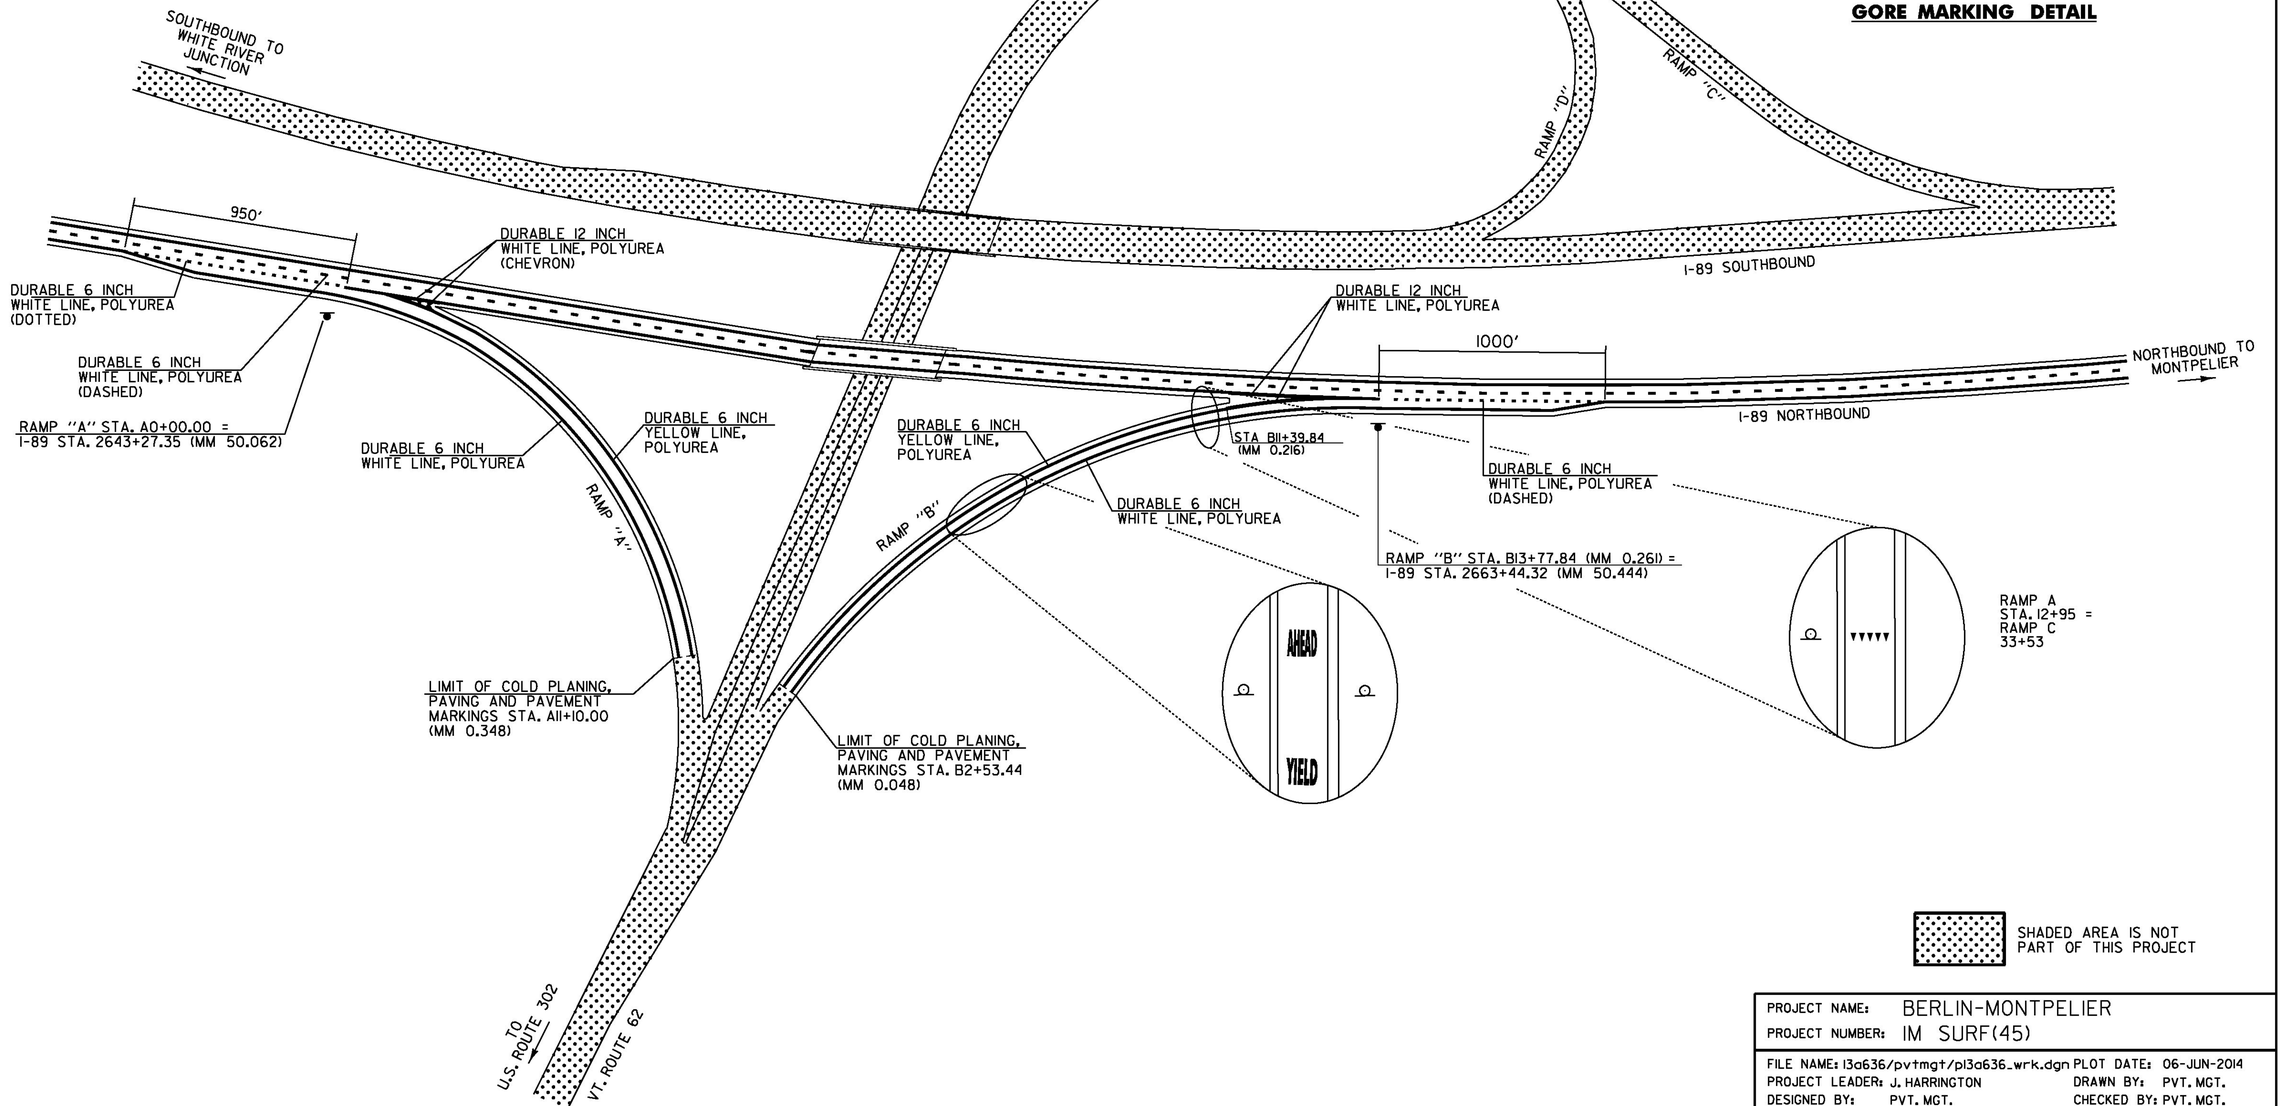


SHADED AREA IS NOT PART OF THIS PROJECT

| | |
|---|---|
| PROJECT NAME: | BERLIN-MONTPELIER |
| PROJECT NUMBER: | IM SURF(45) |
| FILE NAME: I3a636/pvtmgt/pl3a636_wrk.dgn | PLOT DATE: 06-JUN-2014 |
| PROJECT LEADER: J. HARRINGTON | DRAWN BY: PVT. MGT. |
| DESIGNED BY: PVT. MGT. | CHECKED BY: PVT. MGT. |
| PAVEMENT MARKING DETAIL SHEET 2 | SHEET 36 OF 64 |