EXIT 1 – WATERFORD
VT ROUTE 18 OVER I-93

TEMPORARY 6 INCH WHITE LINE, PAINT
DURABLE 6 INCH WHITE LINE, POLYUREA

EXIT 1	
SOUTHBOUND OFF RAMP "C"	SOLID LT
SOUTHBOUND OFF RAMP "C"	DOTTED LT
SOUTHBOUND ON RAMP "D"	SOLID LT
SOUTHBOUND ON RAMP "D"	DOTTED LT
NORTHBOUND OFF RAMP "A"	SOLID RT
NORTHBOUND OFF RAMP "A"	DOTTED RT
NORTHBOUND ON RAMP "B"	SOLID RT
NORTHBOUND ON RAMP "B"	DOTTED RT

TEMPORARY 12 INCH WHITE LINE, PAINT
DURABLE 12 INCH WHITE LINE, POLYUREA

EXIT 1	
SOUTHBOUND OFF RAMP "C"	SOLID LT
SOUTHBOUND ON RAMP "D"	SOLID LT
NORTHBOUND OFF RAMP "A"	SOLID RT
NORTHBOUND ON RAMP "B"	SOLID RT

TEMPORARY LETTER OR SYMBOL, PAINT
DURABLE LETTER OR SYMBOL, OPTION ITEM

EXIT 1	
SOUTHBOUND OFF RAMP "C"	"STOP AHEAD"
SOUTHBOUND OFF RAMP "C" @ VT 18	"STOP"
NORTHBOUND OFF RAMP "A"	"STOP AHEAD"
NORTHBOUND OFF RAMP "A" @ VT 18	"STOP"
NORTHBOUND OFF RAMP "A" @ VT 18	YIELD TRIANGLES (4 EACH)
NORTHBOUND ON RAMP "B" @ VT 18	YIELD TRIANGLES (4 EACH)
SOUTHBOUND OFF RAMP "C"	⟹
NORTHBOUND OFF RAMP "A"	⟹

⟹ WRONG WAY ARROWS TO BE PLACED AT WRONG WAY SIGN

TEMPORARY 24 INCH STOP BAR, PAINT
DURABLE 24 INCH STOP BAR, OPTION ITEM

EXIT 1
SOUTHBOUND OFF RAMP "C" @ VT 18
NORTHBOUND OFF RAMP "A" @ VT 18

TEMPORARY 6 INCH YELLOW LINE, PAINT
DURABLE 6 INCH YELLOW LINE, POLYUREA

EXIT 1	
SOUTHBOUND OFF RAMP "C"	SOLID LT
SOUTHBOUND ON RAMP "D"	SOLID LT
NORTHBOUND OFF RAMP "A"	SOLID RT
NORTHBOUND ON RAMP "B"	SOLID RT

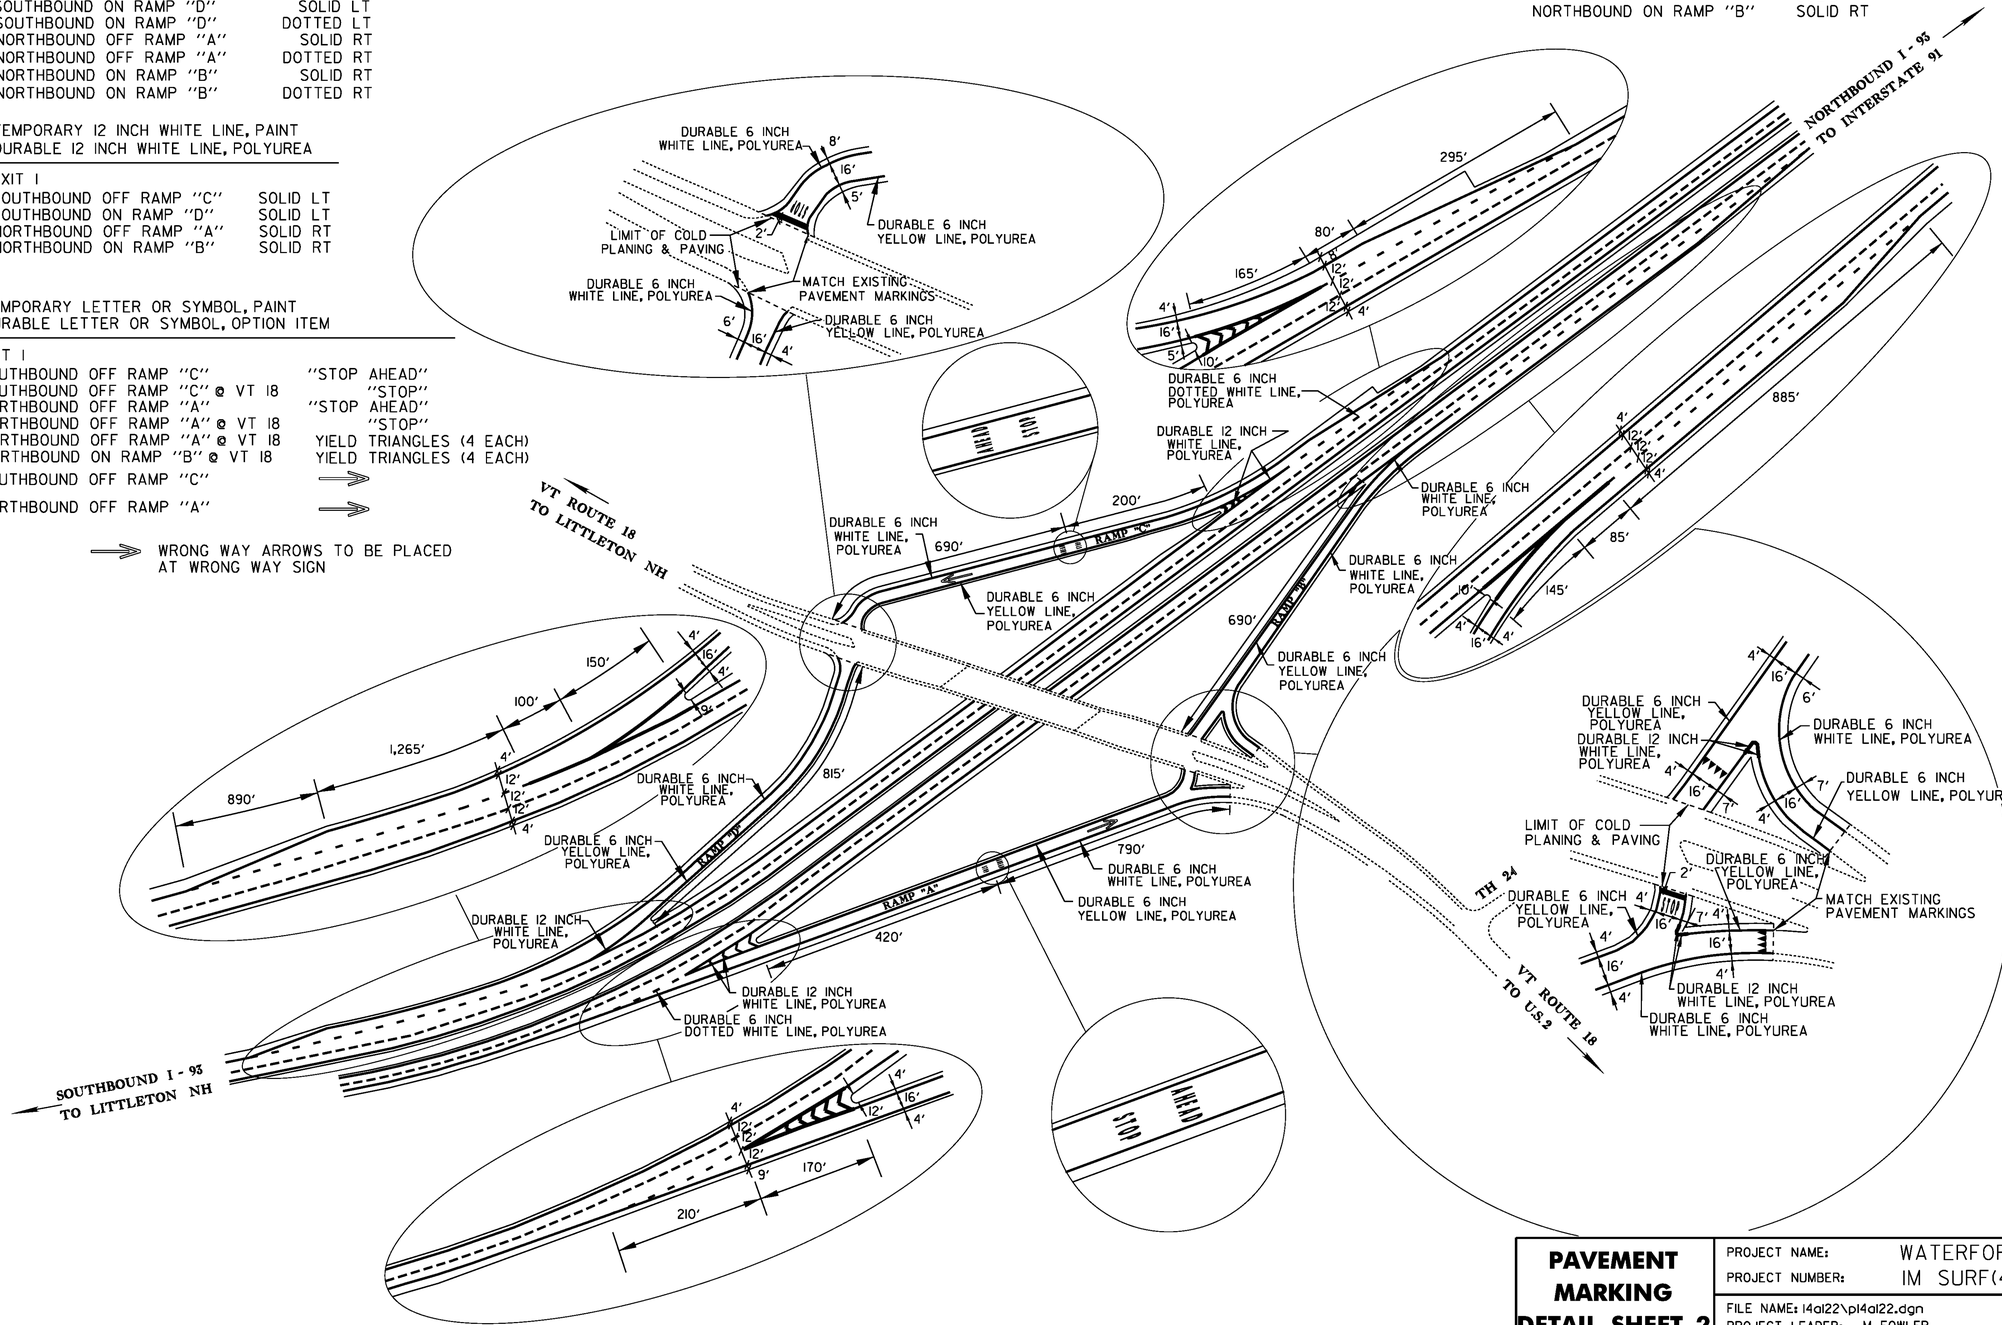

NOT TO SCALE

PAVEMENT MARKING DETAIL SHEET 2 EXIT 1

PROJECT NAME:	WATERFORD
PROJECT NUMBER:	IM SURF(47)

FILE NAME: 14a122\p14a122.dgn	PLOT DATE: 10-DEC-2014
PROJECT LEADER: M. FOWLER	DRAWN BY: K. LOCKE
DESIGNED BY: K. LOCKE	CHECKED BY: M. FOWLER
IPARM FILE NAME: p14a122_14.1	SHEET 14 OF 22