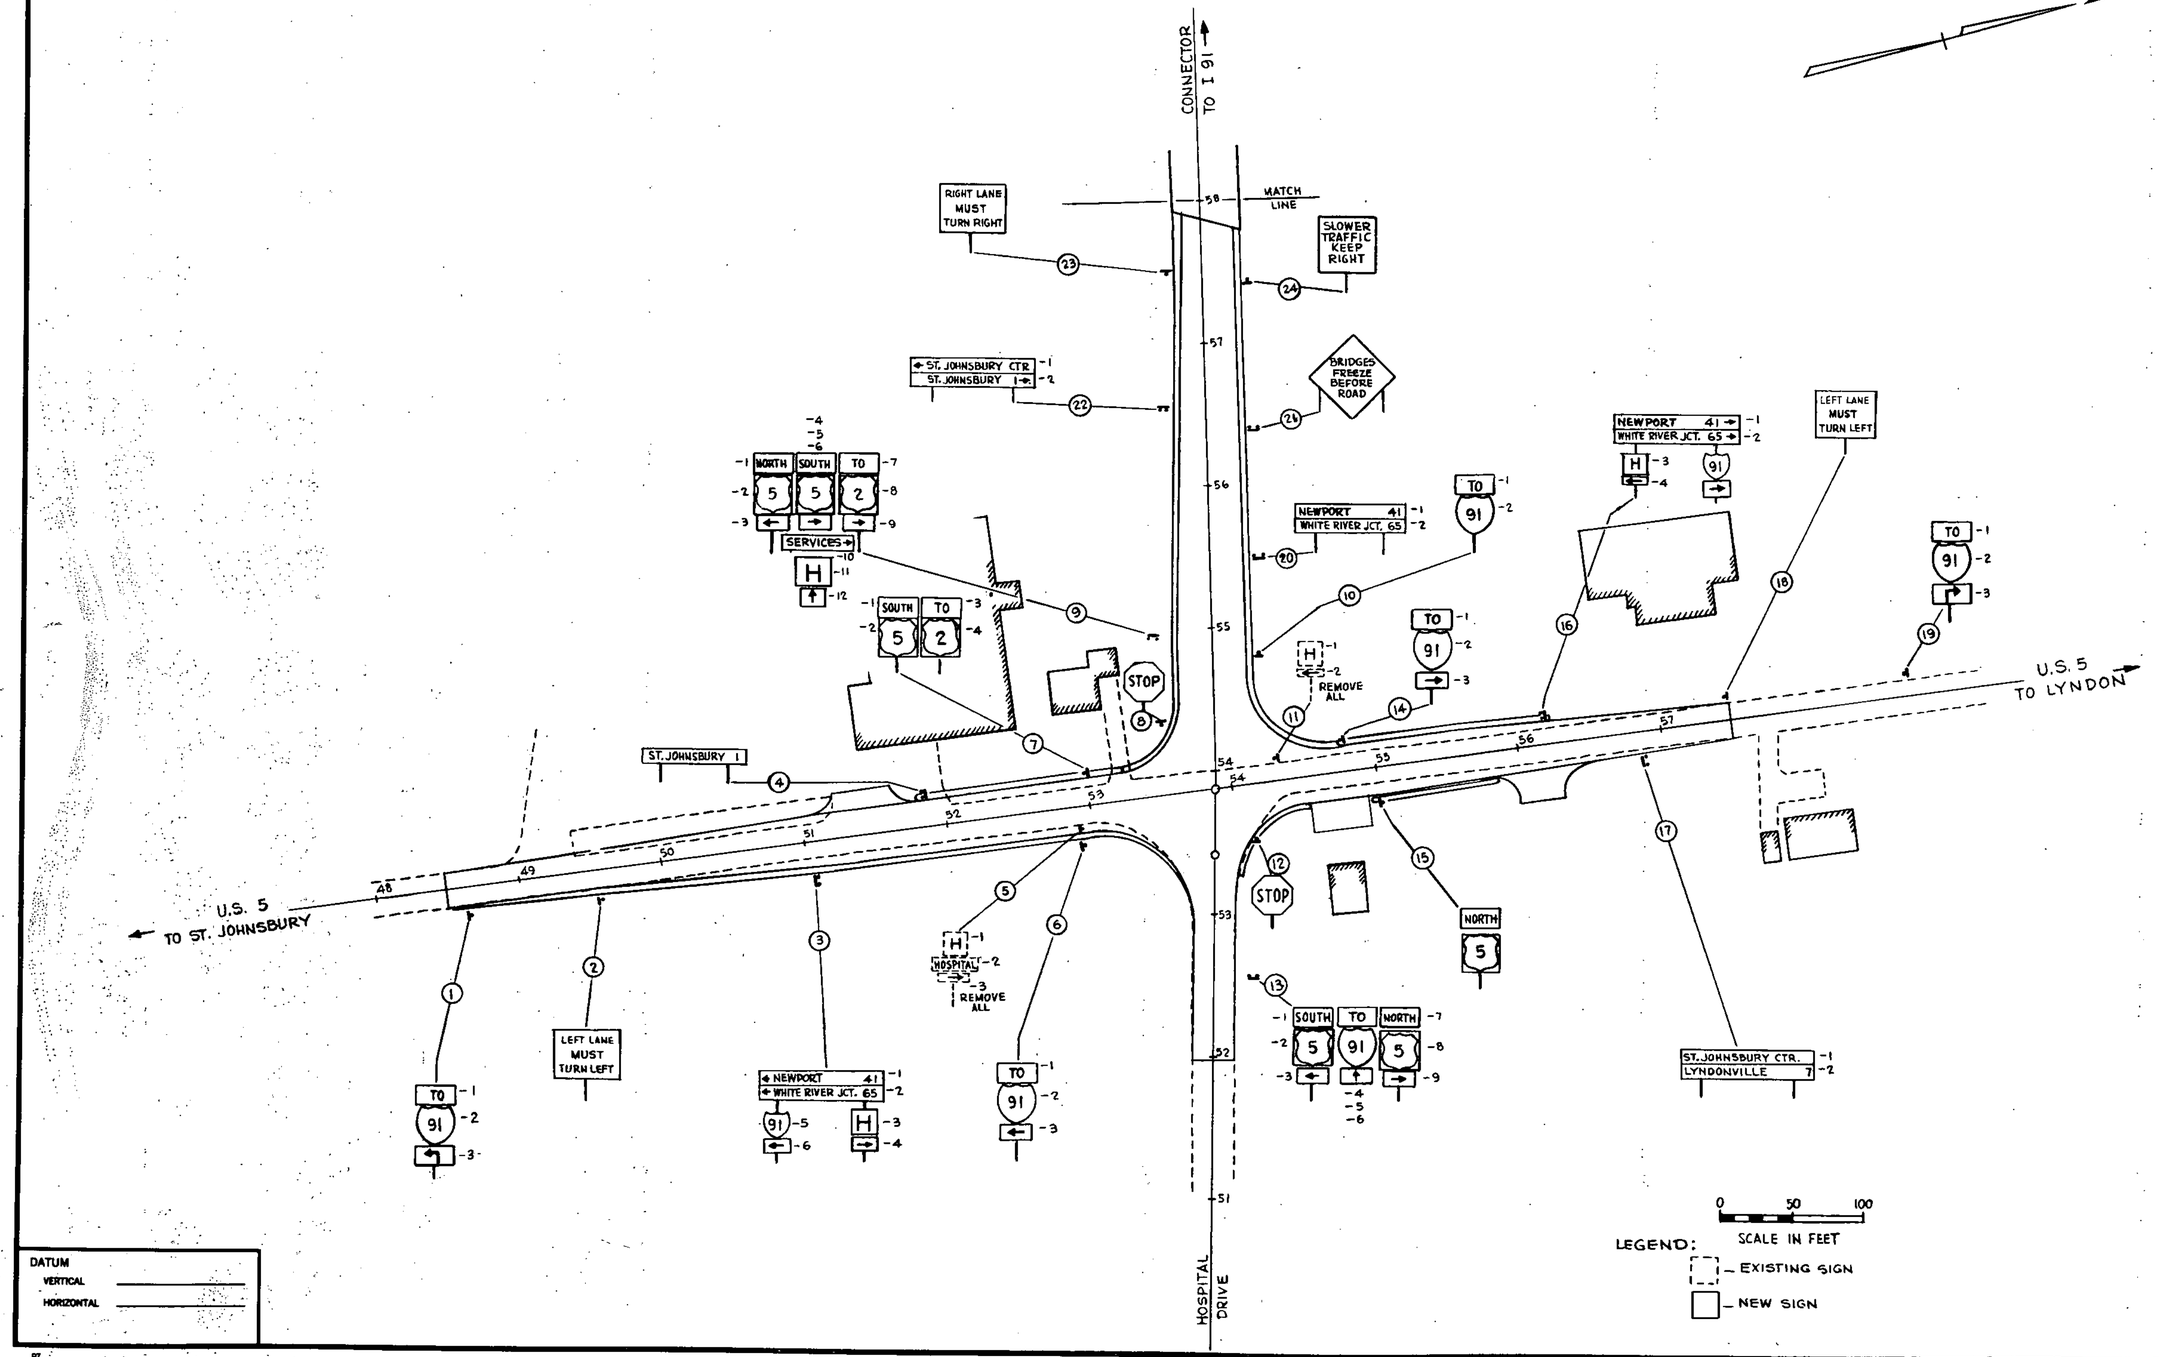

EXISTING AND NEW SIGNS

SURVEYED BY _____ DATE _____
DRAWN BY S.M. DATE 1/85
TRACED BY _____ DATE _____

ST. JOHNSBURY
PROJ. DPFF NO. 041-1(10)
SHEET 46 OF 229