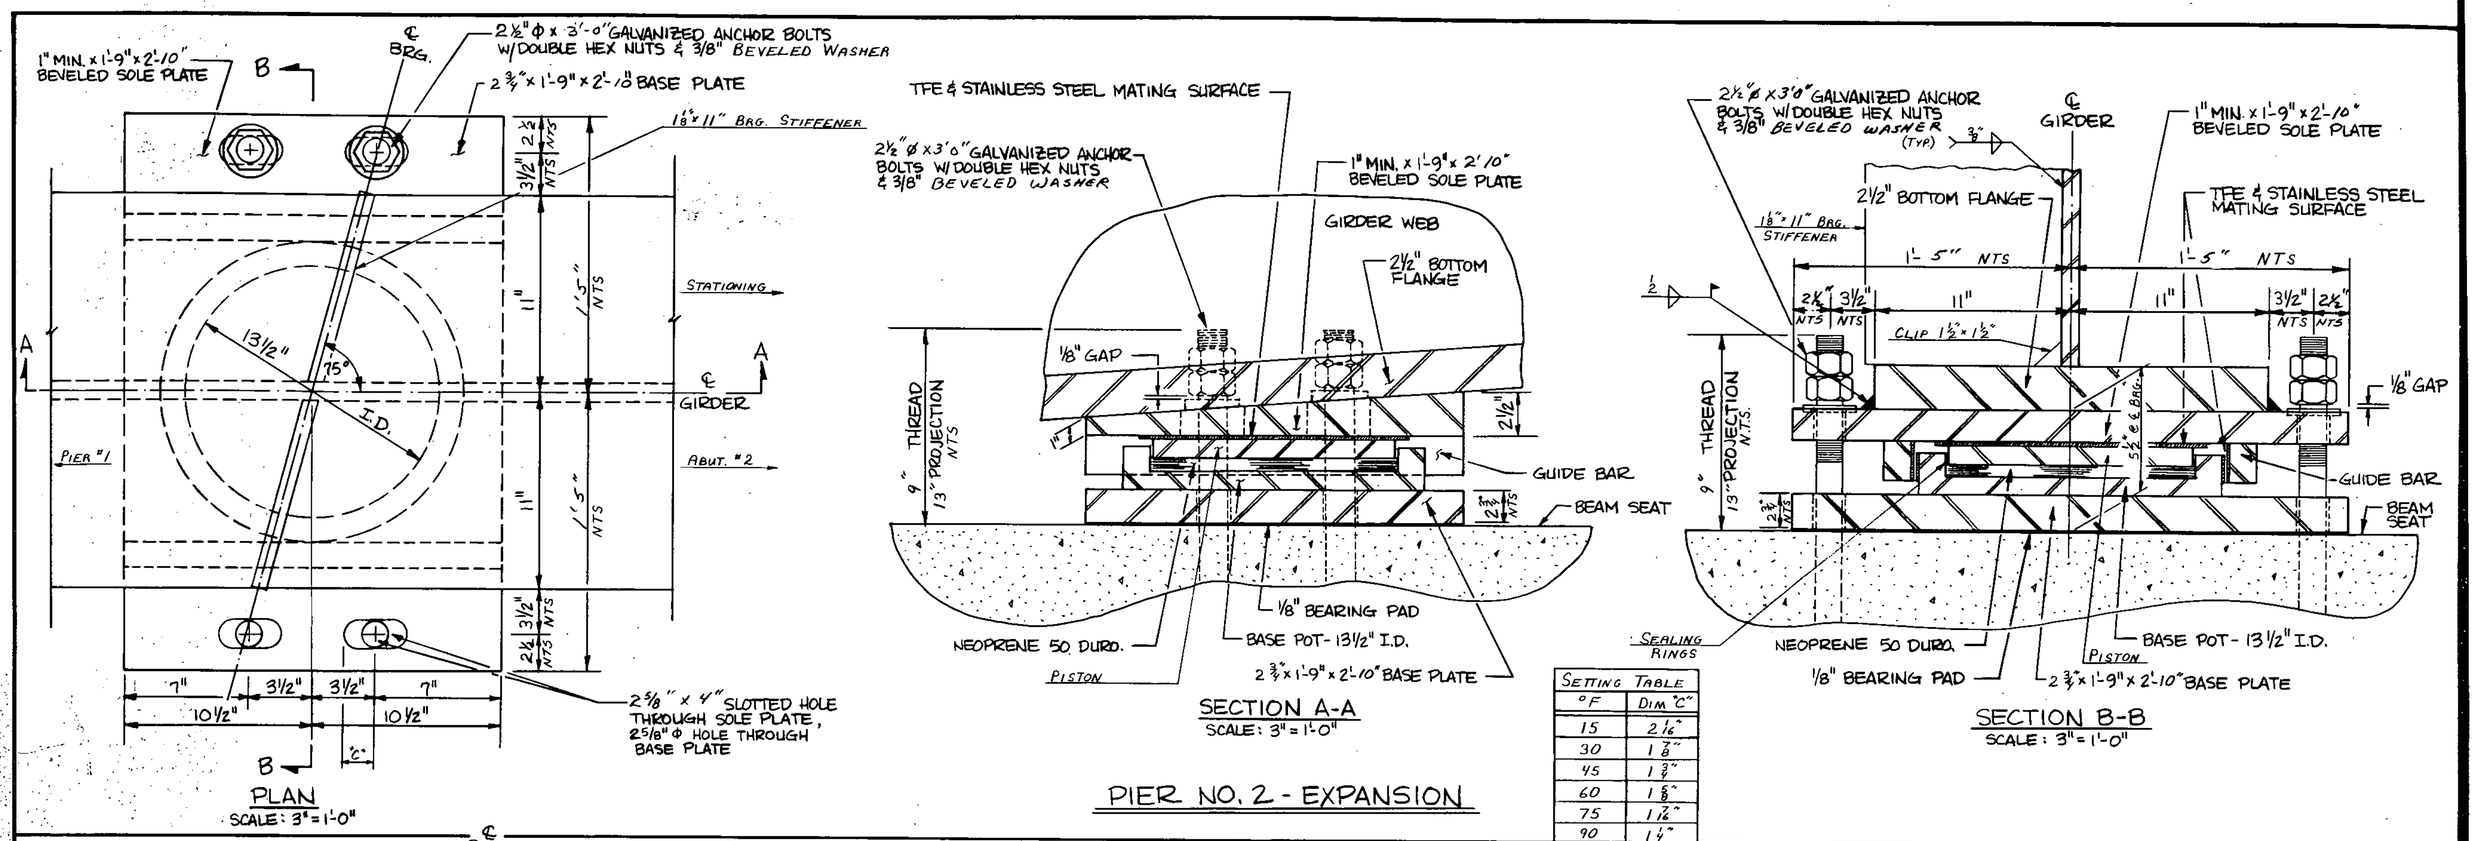

SETTING TABLE	
°F	DIM "C"
15	2 1/16"
30	1 7/8"
45	1 3/4"
60	1 5/8"
75	1 1/16"
90	1 1/4"

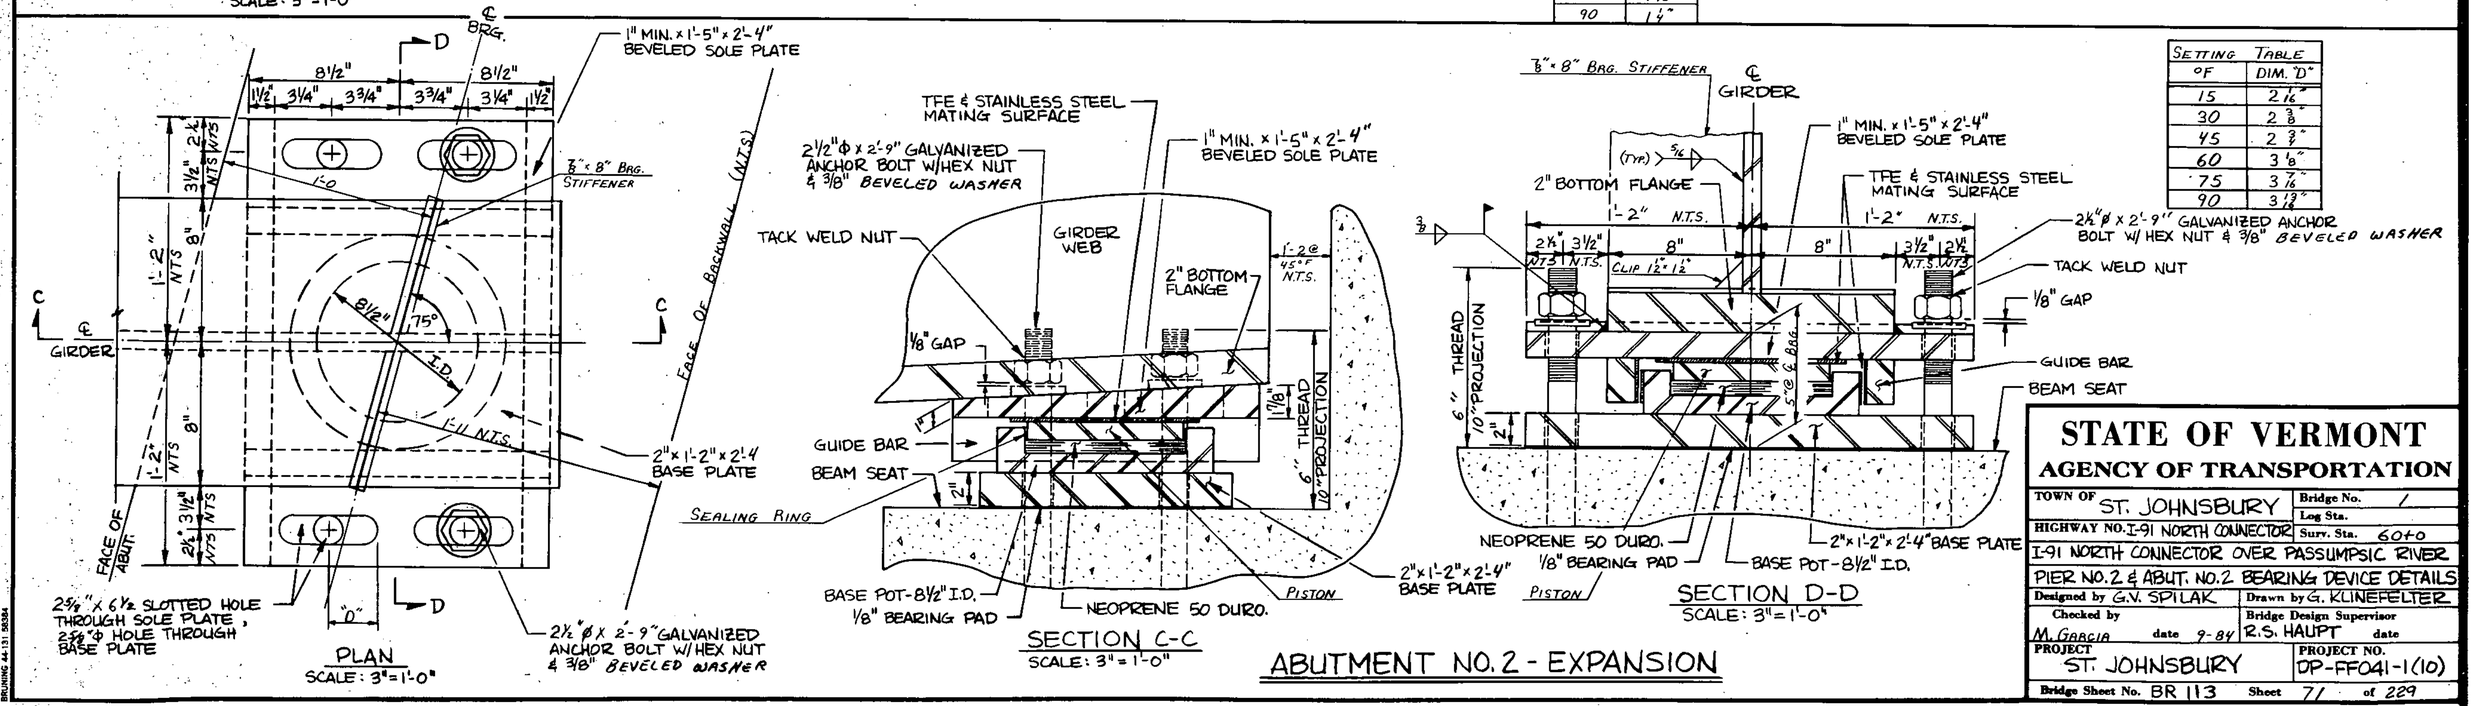

SETTING TABLE	
°F	DIM. "D"
15	2 1/16"
30	2 3/8"
45	2 3/4"
60	3 1/8"
75	3 7/16"
90	3 13/16"

STATE OF VERMONT
AGENCY OF TRANSPORTATION

TOWN OF ST. JOHNSBURY	Bridge No. 1
	Log Sta.
HIGHWAY NO. I-91 NORTH CONNECTOR	Surv. Sta. 60+0
I-91 NORTH CONNECTOR OVER PASSUMPSIC RIVER	
PIER NO. 2 & ABUT. NO. 2 BEARING DEVICE DETAILS	
Designed by G.V. SPILAK	Drawn by G. KLINEFELTER
Checked by M. GARCIA date 9-84	Bridge Design Supervisor R.S. HAUPT date
PROJECT ST. JOHNSBURY	PROJECT NO. DP-FF041-1(10)
Bridge Sheet No. BR 113	Sheet 71 of 229

BR-8-83

BRUNING 44-131 58384