REMOVING SIGNS
NB- TYPE A: 21
TYPE B: 10
BRIDGE PLAQUE: 2
SB- TYPE A: 21
TYPE B: 10
BRIDGE PLAQUE: 1

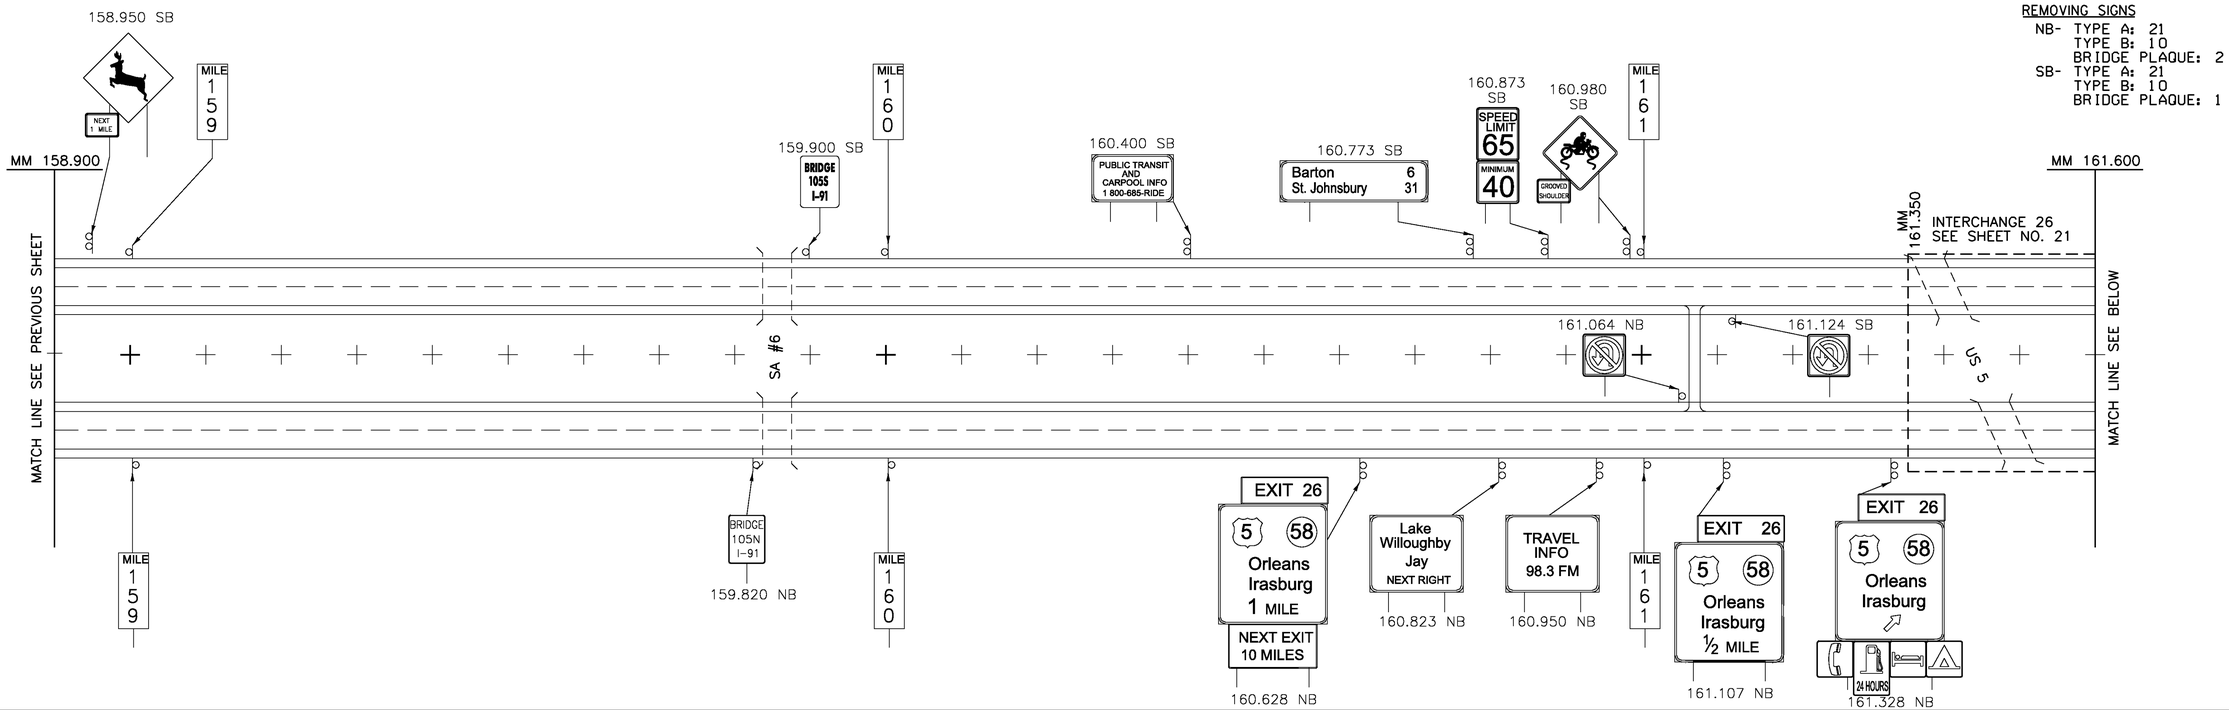

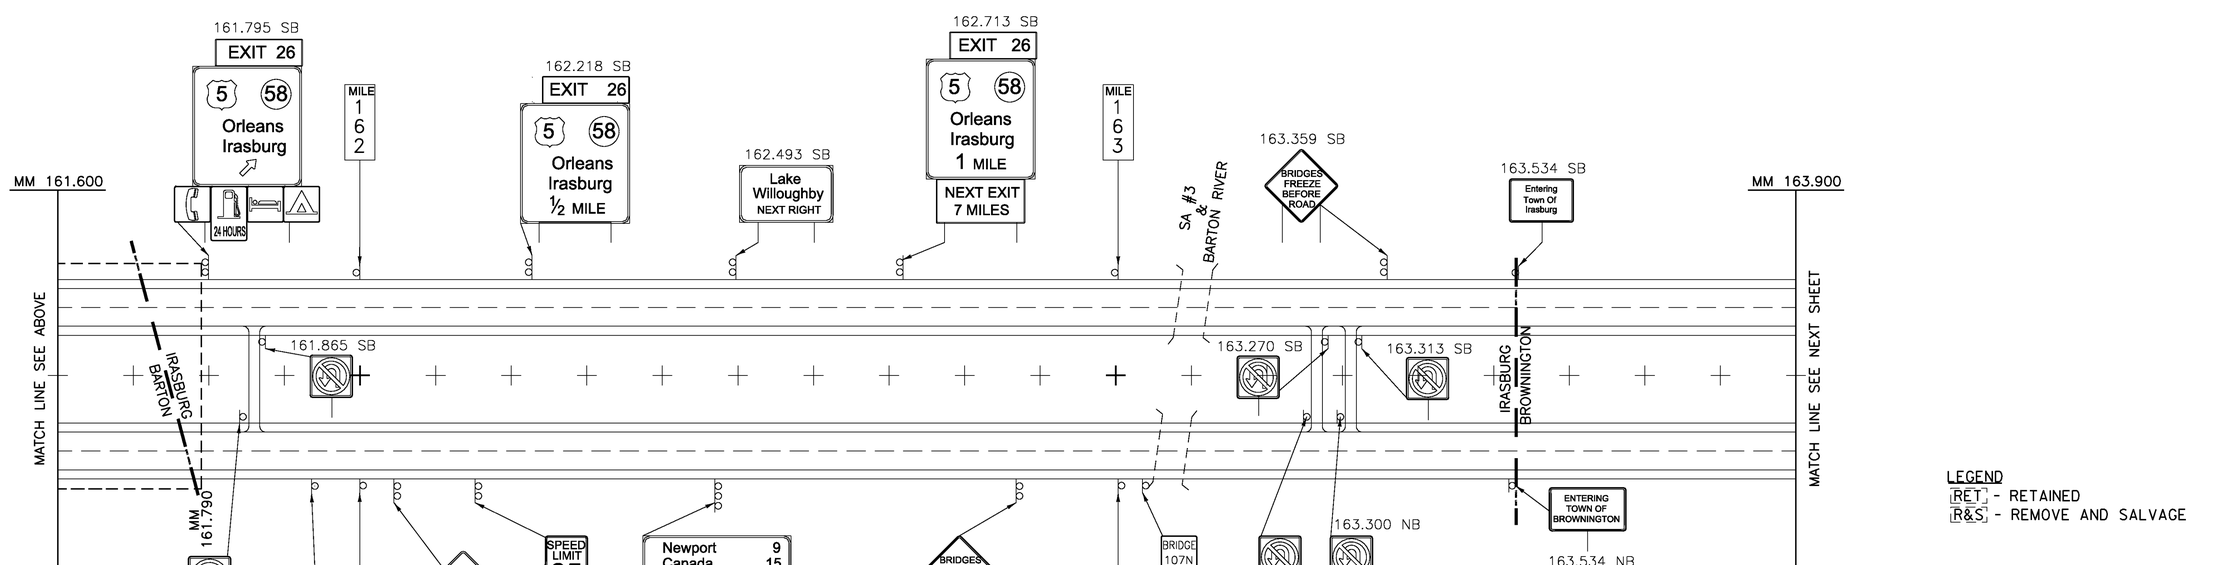

LEGEND
RET - RETAINED
R&S - REMOVE AND SALVAGE

ALL SIGNS AND POSTS WILL BE REMOVED UNLESS OTHERWISE NOTED

EXISTING SIGNS MAINLINE (5) 158.900–163.900

PROJECT NAME: LYNDON - DERBY	
PROJECT NUMBER: IM IR 091-3(6)	
FILE NAME: z87a022mainline.dgn	PLOT DATE: 5/7/2009
PROJECT LEADER: CRB	DRAWN BY: MRS/NLL
DESIGNED BY: PTS	CHECKED BY: DAM
CLD REF. NO.: 08-0159	SHEET 11 OF 160

MODEL: 05-Exist