NOTE
1. VT 16 ALIGNMENT ESTABLISHED USING EXISTING MM PLAQUE 0160/1002/0080.

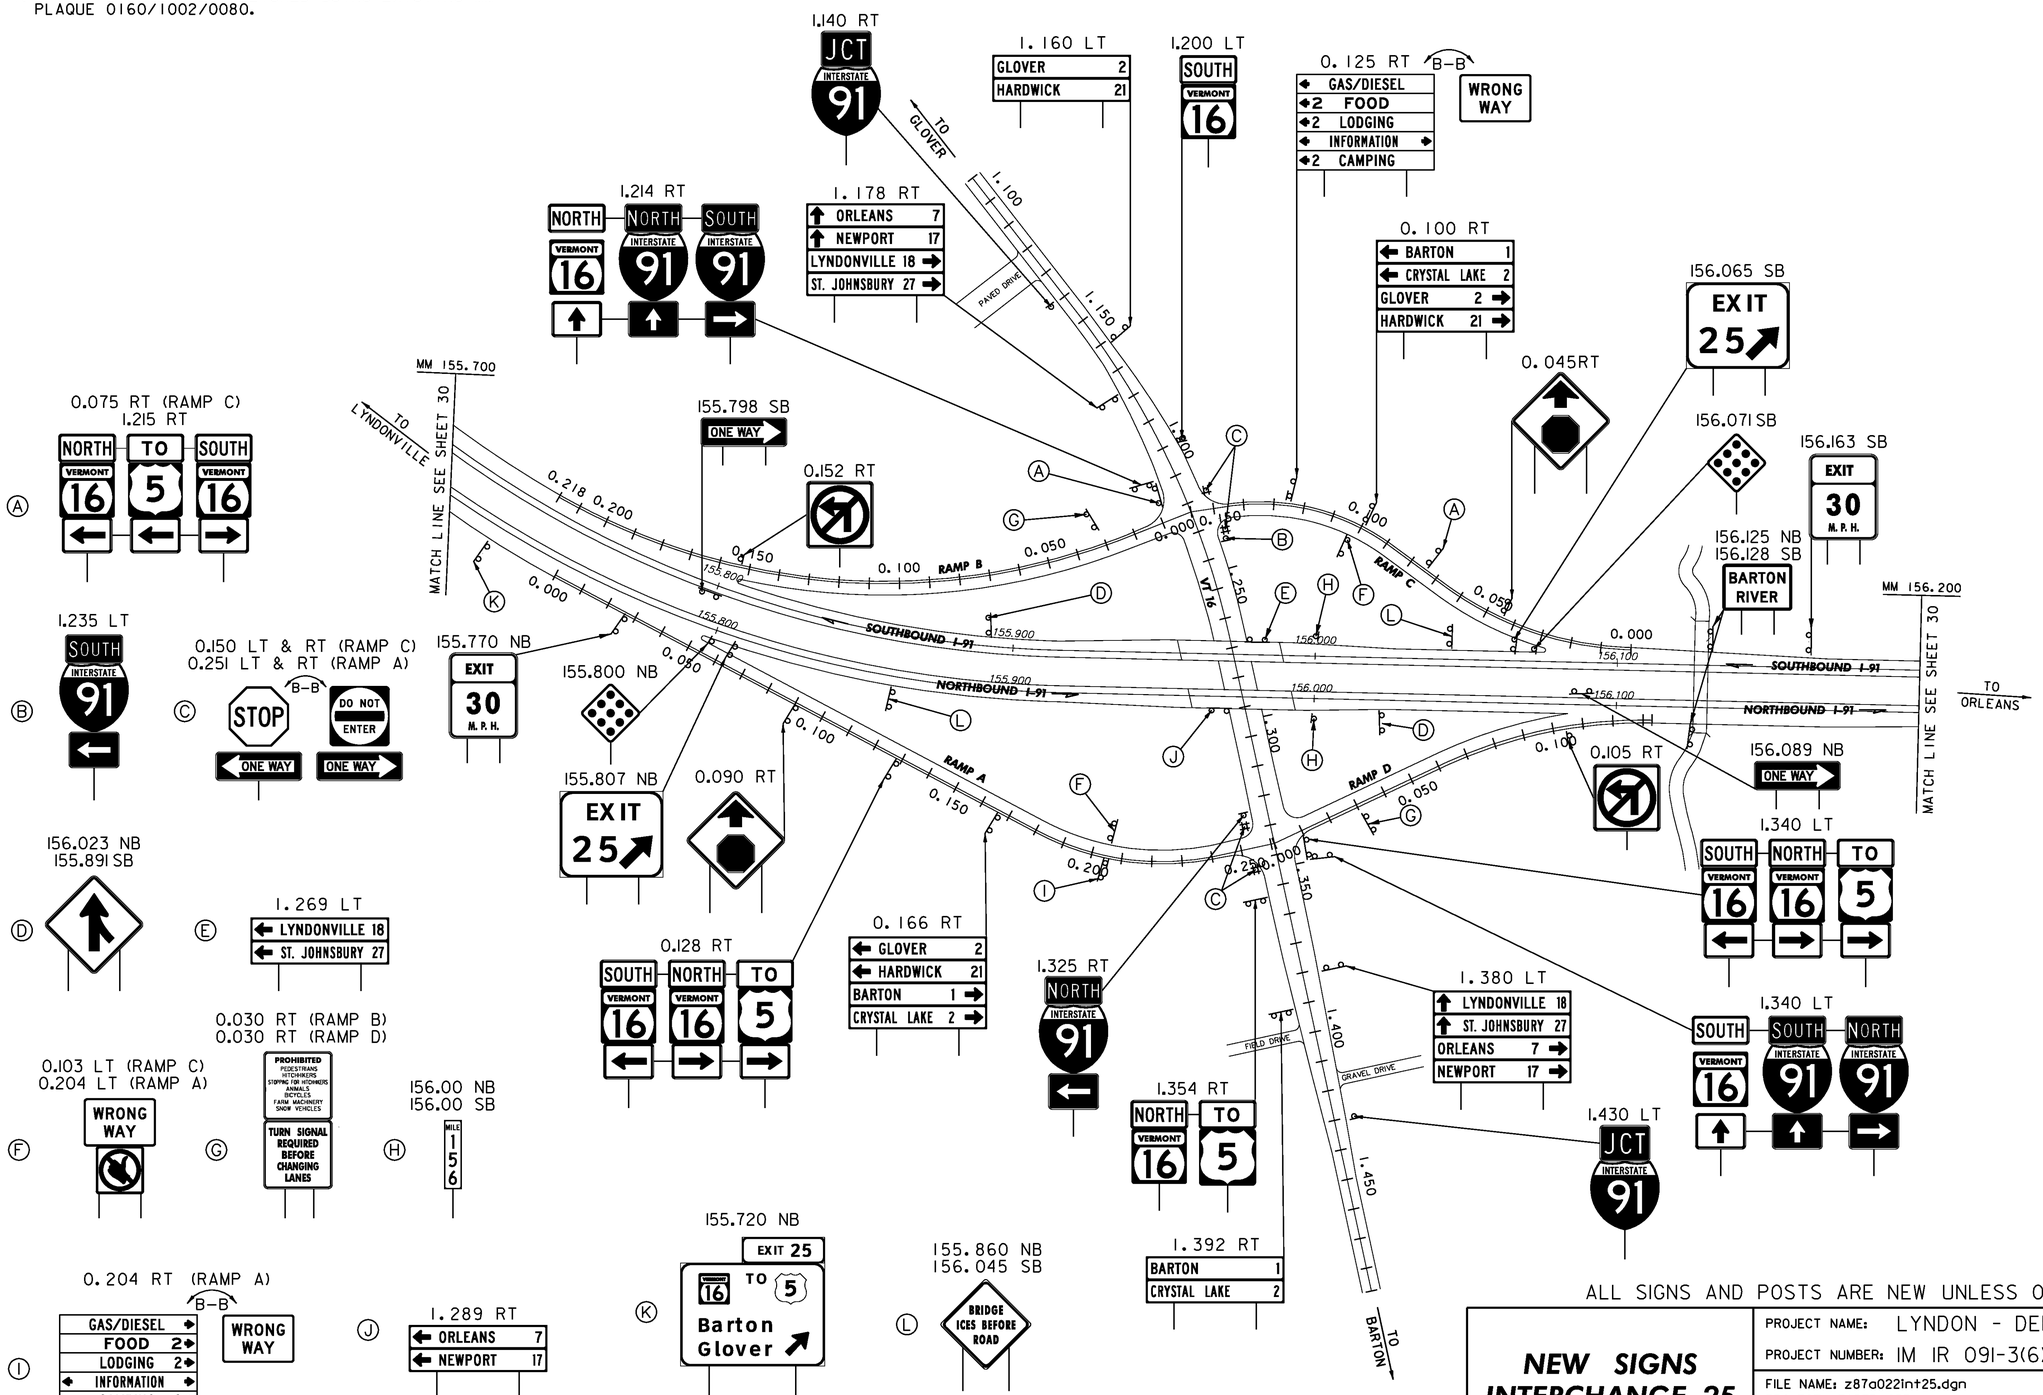

LEGEND
RET - RETAINED
SALV - SALVAGED

ALL SIGNS AND POSTS ARE NEW UNLESS OTHERWISE NOTED

NEW SIGNS INTERCHANGE 25

PROJECT NAME: LYNDON - DERBY	
PROJECT NUMBER: IM IR 091-3(6)	
FILE NAME: z87a0221nt25.dgn	PLOT DATE: 5/7/2009
PROJECT LEADER: CRB	DRAWN BY: NLL
DESIGNED BY: DAM	CHECKED BY: PTS
CLD REF. NO.: 08-0159	SHEET 40 OF 160

MODEL: New