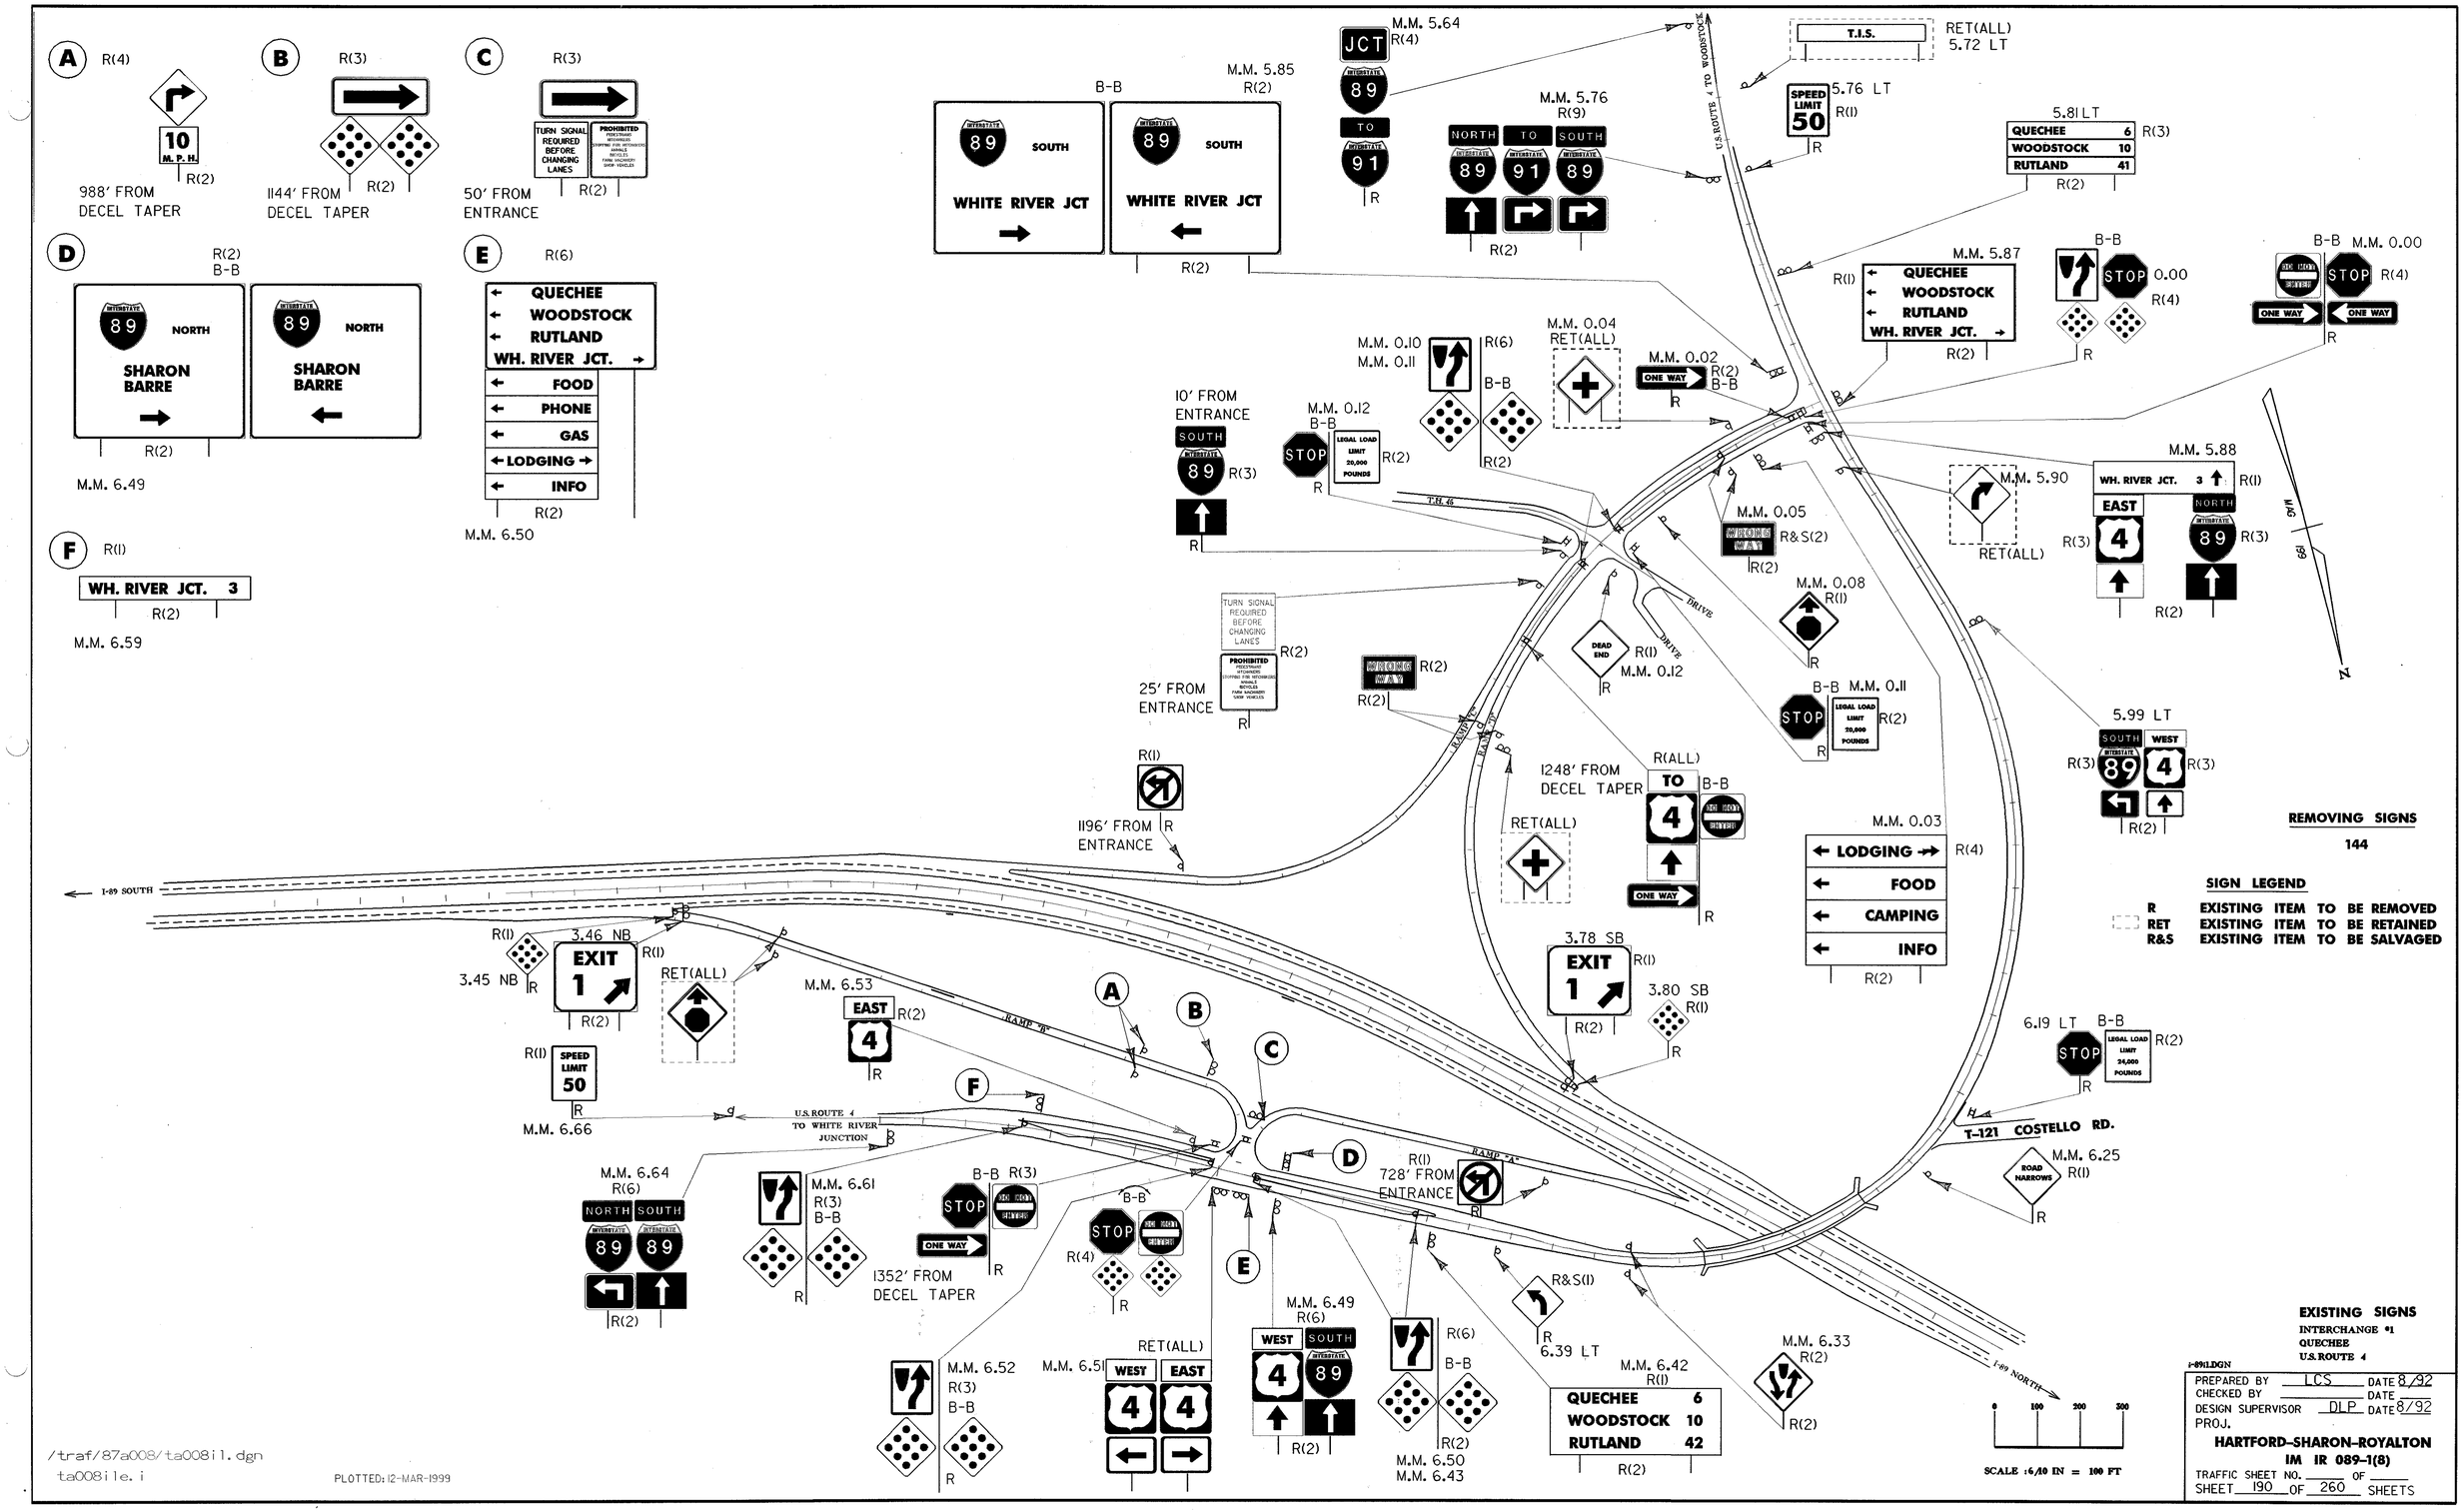
A R(4)
10 M.P.H.
R(2)
988' FROM DECEL TAPER
B R(3)
R(2)
1144' FROM DECEL TAPER
C R(3)
TURN SIGNAL REQUIRED BEFORE CHANGING LANES
PROHIBITED
R(2)
50' FROM ENTRANCE
D R(2) B-B
89 NORTH
SHARON BARRE
89 NORTH
SHARON BARRE
R(2)
M.M. 6.49
E R(6)
QUECHEE
WOODSTOCK
RUTLAND
WH. RIVER JCT.
FOOD
PHONE
GAS
LODGING
INFO
R(2)
M.M. 6.50
F R(1)
WH. RIVER JCT. 3
R(2)
M.M. 6.59
B-B
M.M. 5.85 R(2)
89 SOUTH
WHITE RIVER JCT
89 SOUTH
WHITE RIVER JCT
R(2)
M.M. 5.64 R(4)
JCT
89 TO 91
R
M.M. 5.76 R(9)
NORTH 89 TO 91 SOUTH 89
R(2)
WOODSTOCK 7 ROUTE 4
T.I.S.
RET(ALL) 5.72 LT
SPEED LIMIT 50
5.76 LT R(1)
R
5.81 LT
QUECHEE 6
WOODSTOCK 10
RUTLAND 41
R(3)
R(2)
M.M. 5.87
QUECHEE
WOODSTOCK
RUTLAND
WH. RIVER JCT.
R(1)
R(2)
B-B
STOP 0.00 R(4)
R
B-B M.M. 0.00
STOP R(4)
ONE WAY
ONE WAY
R
M.M. 0.10
M.M. 0.11
R(6)
B-B
R(2)
M.M. 0.04 RET(ALL)
M.M. 0.02
ONE WAY R(2) B-B
R
10' FROM ENTRANCE
SOUTH 89 R(3)
R
M.M. 0.12 B-B
STOP
LEGAL LOAD LIMIT 20,000 POUNDS
R(2)
R
M.M. 5.90
RET(ALL)
M.M. 5.88
WH. RIVER JCT. 3 R(1)
EAST 4 R(3)
NORTH 89 R(3)
R(2)
M.M. 0.05
WRONG WAY
R&S(2)
R(2)
M.M. 0.08 R(1)
R
TURN SIGNAL REQUIRED BEFORE CHANGING LANES
R(2)
PROHIBITED
25' FROM ENTRANCE
R
WRONG WAY R(2)
R(2)
DEAD END R(1)
M.M. 0.12
R
DRIVE
B-B M.M. 0.11
STOP
LEGAL LOAD LIMIT 20,000 POUNDS
R(2)
R
RAMP "C"
RAMP "D"
R(1)
1196' FROM ENTRANCE
R
R(ALL)
1248' FROM DECEL TAPER
TO 4
B-B
ONE WAY
R
RET(ALL)
M.M. 0.03
LODGING R(4)
FOOD
CAMPING
INFO
R(2)
5.99 LT
SOUTH 89 WEST 4
R(3) R(3)
R(2)
REMOVING SIGNS
144
SIGN LEGEND
R EXISTING ITEM TO BE REMOVED
RET EXISTING ITEM TO BE RETAINED
R&S EXISTING ITEM TO BE SALVAGED
I-89 SOUTH
R(1)
3.46 NB
EXIT 1
R(1)
3.45 NB
R
R(2)
RET(ALL)
M.M. 6.53
EAST 4 R(2)
R
RAMP "B"
3.78 SB
EXIT 1
R(1)
R(2)
3.80 SB R(1)
R
6.19 LT B-B
STOP
LEGAL LOAD LIMIT 24,000 POUNDS
R(2)
R
R(1)
SPEED LIMIT 50
R
M.M. 6.66
U.S. ROUTE 4 TO WHITE RIVER JUNCTION
A
B
C
D
E
F
T-121 COSTELLO RD.
ROAD NARROWS
M.M. 6.25 R(1)
R
R(1) 728' FROM ENTRANCE
R
RAMP "A"
M.M. 6.64 R(6)
NORTH 89 SOUTH 89
R(2)
M.M. 6.61 R(3) B-B
R
B-B R(3)
STOP
ONE WAY
R
1352' FROM DECEL TAPER
B-B
STOP R(4)
R
R&S(1)
R
6.39 LT
M.M. 6.49 R(6)
WEST 4 SOUTH 89
R(2)
R(6)
B-B
R(2)
M.M. 6.50
M.M. 6.43
M.M. 6.52 R(3) B-B
R
M.M. 6.51
RET(ALL)
WEST 4 EAST 4
M.M. 6.42 R(1)
QUECHEE 6
WOODSTOCK 10
RUTLAND 42
R(2)
M.M. 6.33 R(2)
R(2)
I-89 NORTH
0 100 200 300
SCALE : 6/10 IN = 100 FT
EXISTING SIGNS
INTERCHANGE #1
QUECHEE
U.S. ROUTE 4
I-89N1.DGN
PREPARED BY LCS DATE 8/92
CHECKED BY DATE
DESIGN SUPERVISOR DLP DATE 8/92
PROJ.
HARTFORD-SHARON-ROYALTON
IM IR 089-1(8)
TRAFFIC SHEET NO. OF
SHEET 190 OF 260 SHEETS
/traf/87a008/ta008i1.dgn
ta008i1e.i
PLOTTED: 12-MAR-1999