CONVENTIONAL SYMBOLS

— S —	Sewer Line
△	Construction Limits (Cut)
—⊖—	Construction Limits (Fill)
×—×—×—×—×	Fence
-----395-----	Existing Contour
○ ○ ○ ○	Guard Rail
	Stone Fill
	Traffic Flow

EROSION PREVENTION & SEDIMENT CONTROL LEGEND

—400—	Proposed Contour
PDF ——	Project Demarcation Fence
	Silt Fence
→	Runoff Flow Direction
	Inlet Protection Device, Type I
	Stone Check Dam, Type I
	Temporary Erosion Matting
	Surface Roughening

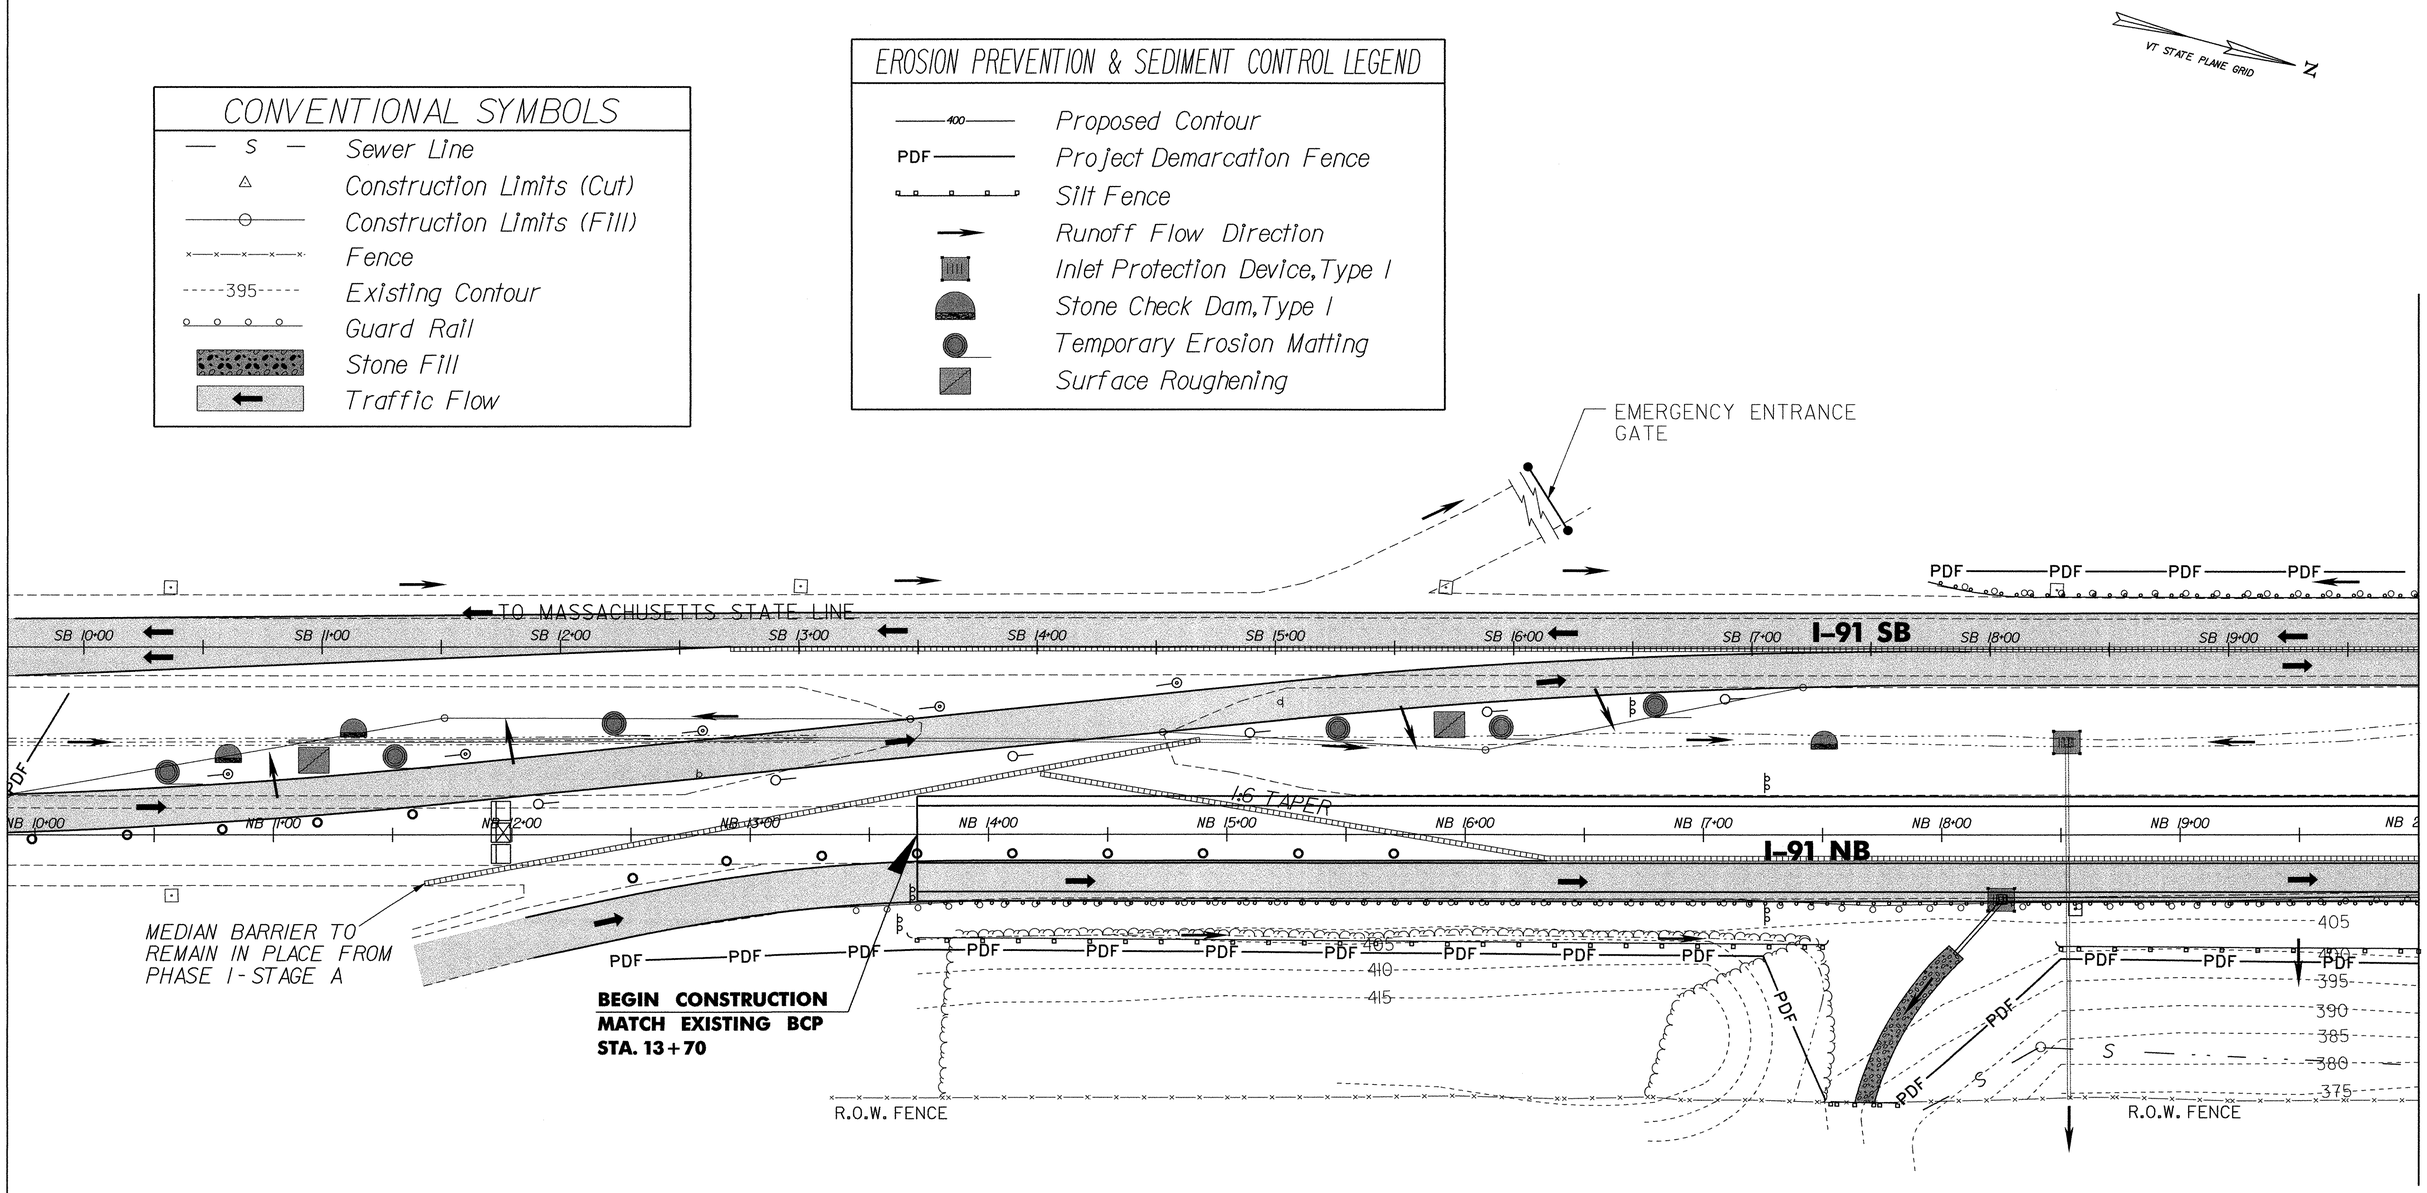

0 50 100
SCALE: 1" = 30'

EPSC – PHASE 1 /STAGE B

PROJECT NAME: GUILFORD
PROJECT NUMBER: IM 091-1(33)

FILE NAME: 95al76/str/sal76epsclB.dgn
PROJECT LEADER: Farnsworth
DESIGNED BY: STRI
sal76epsclBLI.I

PLOT DATE: 11-JUN-2008
DRAWN BY: Weeber
CHECKED BY: Farnsworth
SHEET 93A OF 114