




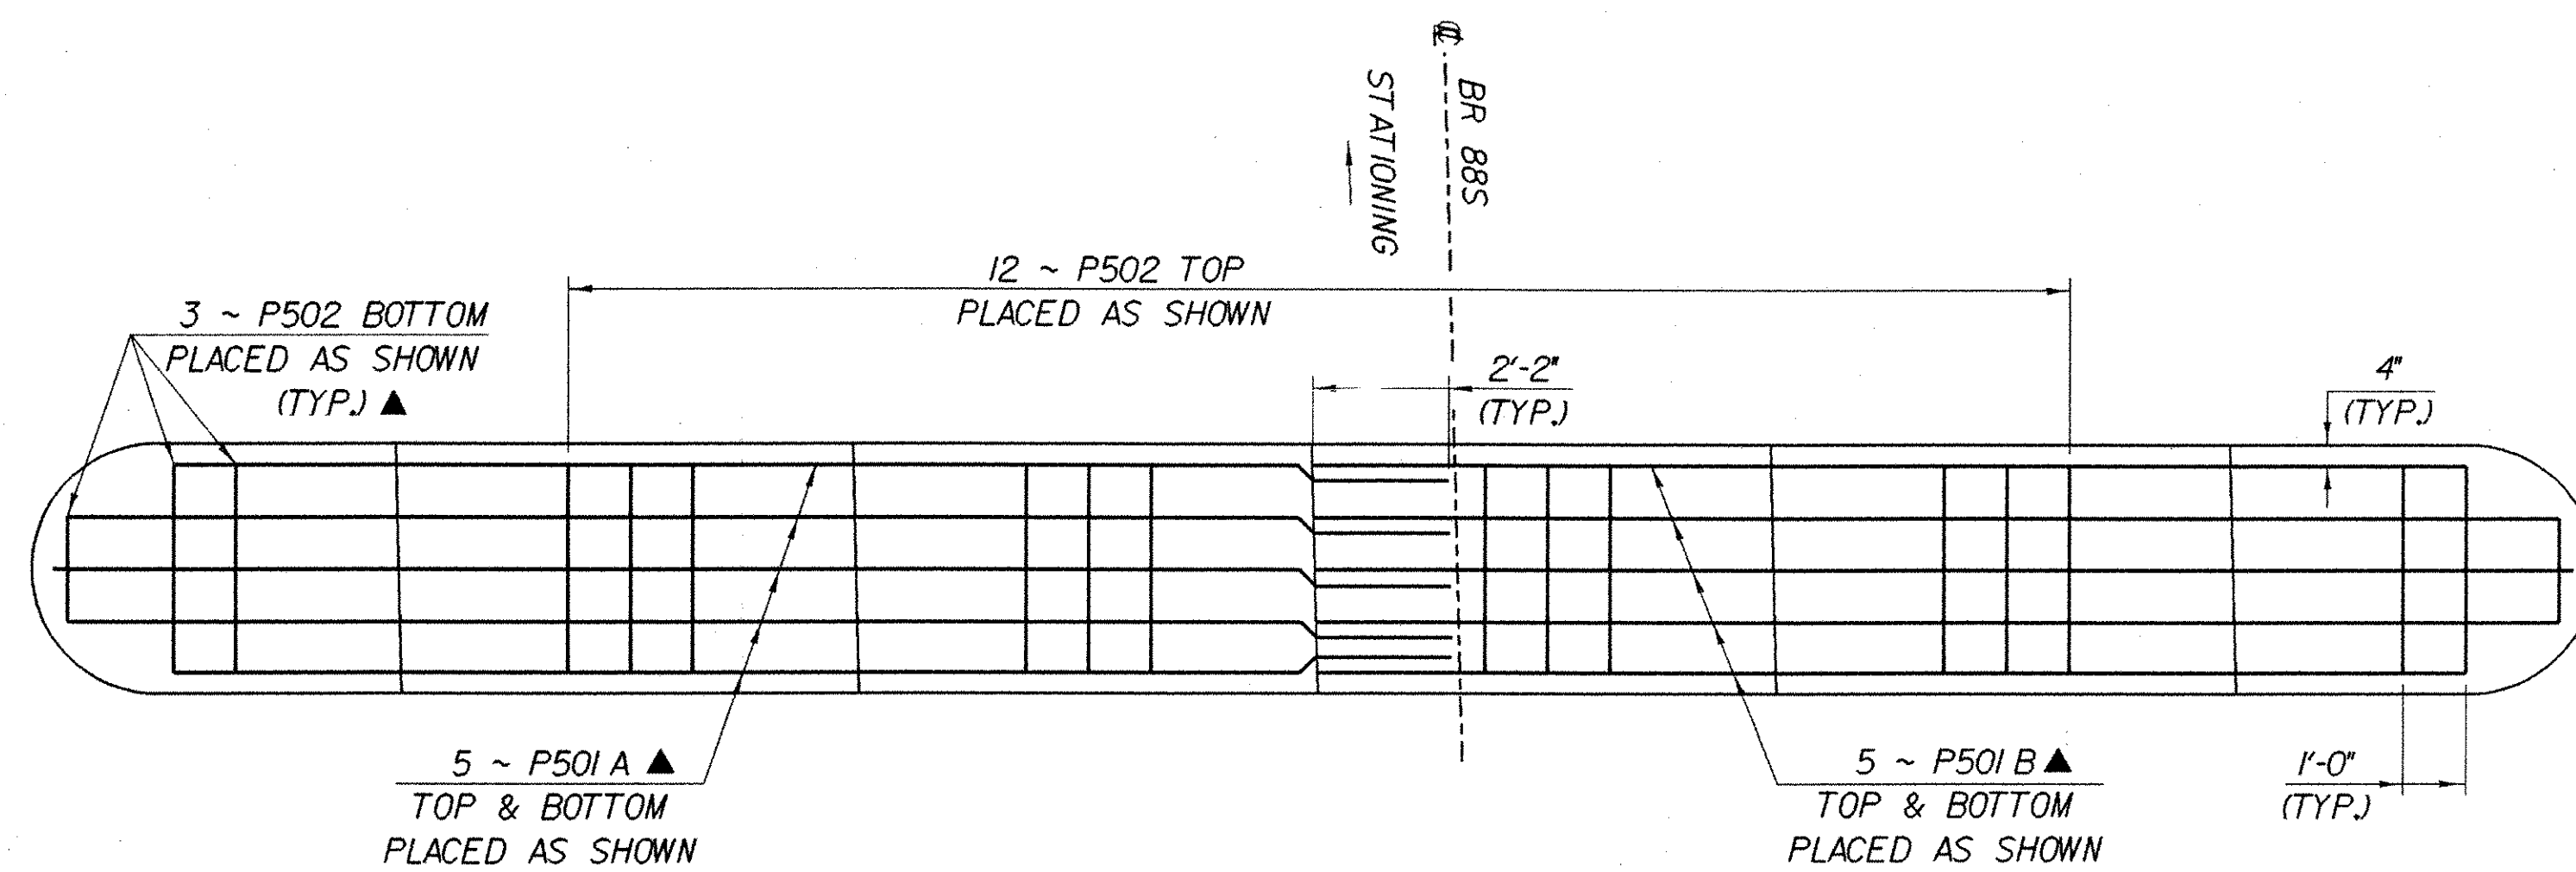


PIER CAP REINFORCING PLAN
SCALE: $\frac{3}{8}$ " = 1'-0"

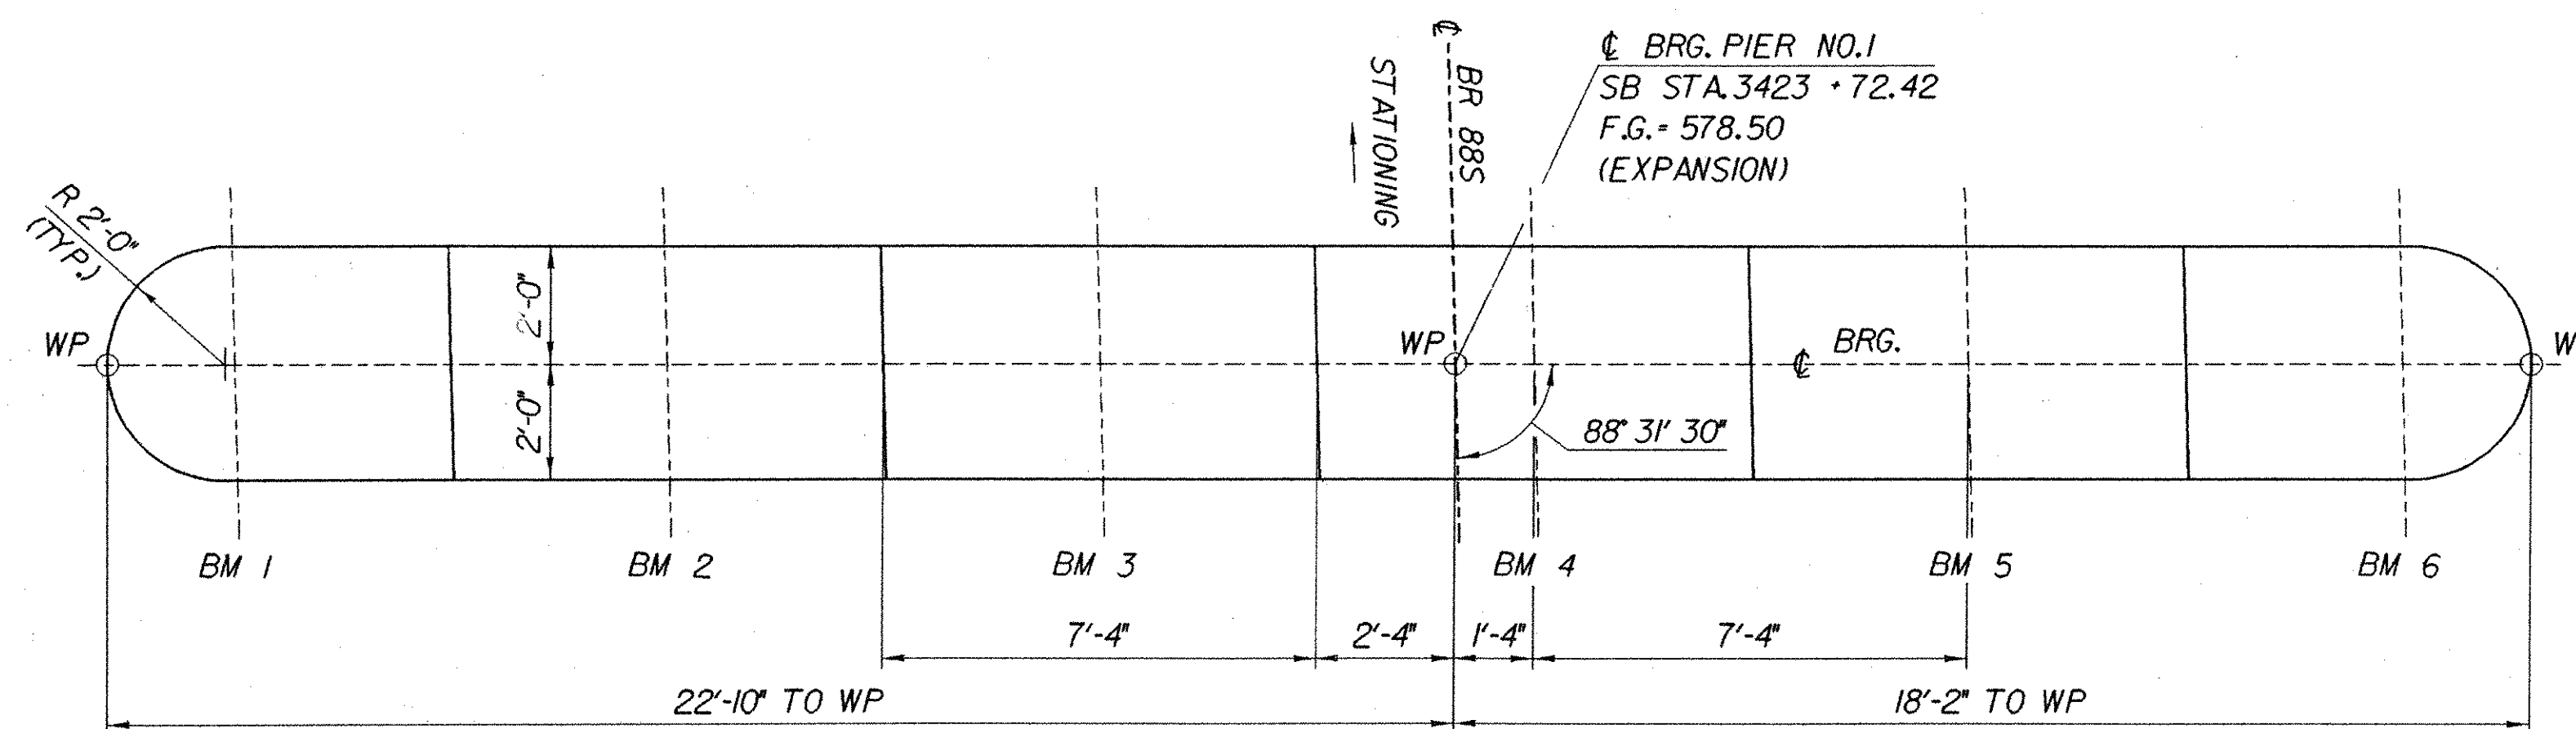

PIER NO. 1 PLAN
SCALE: $\frac{3}{8}$ " = 1'-0"

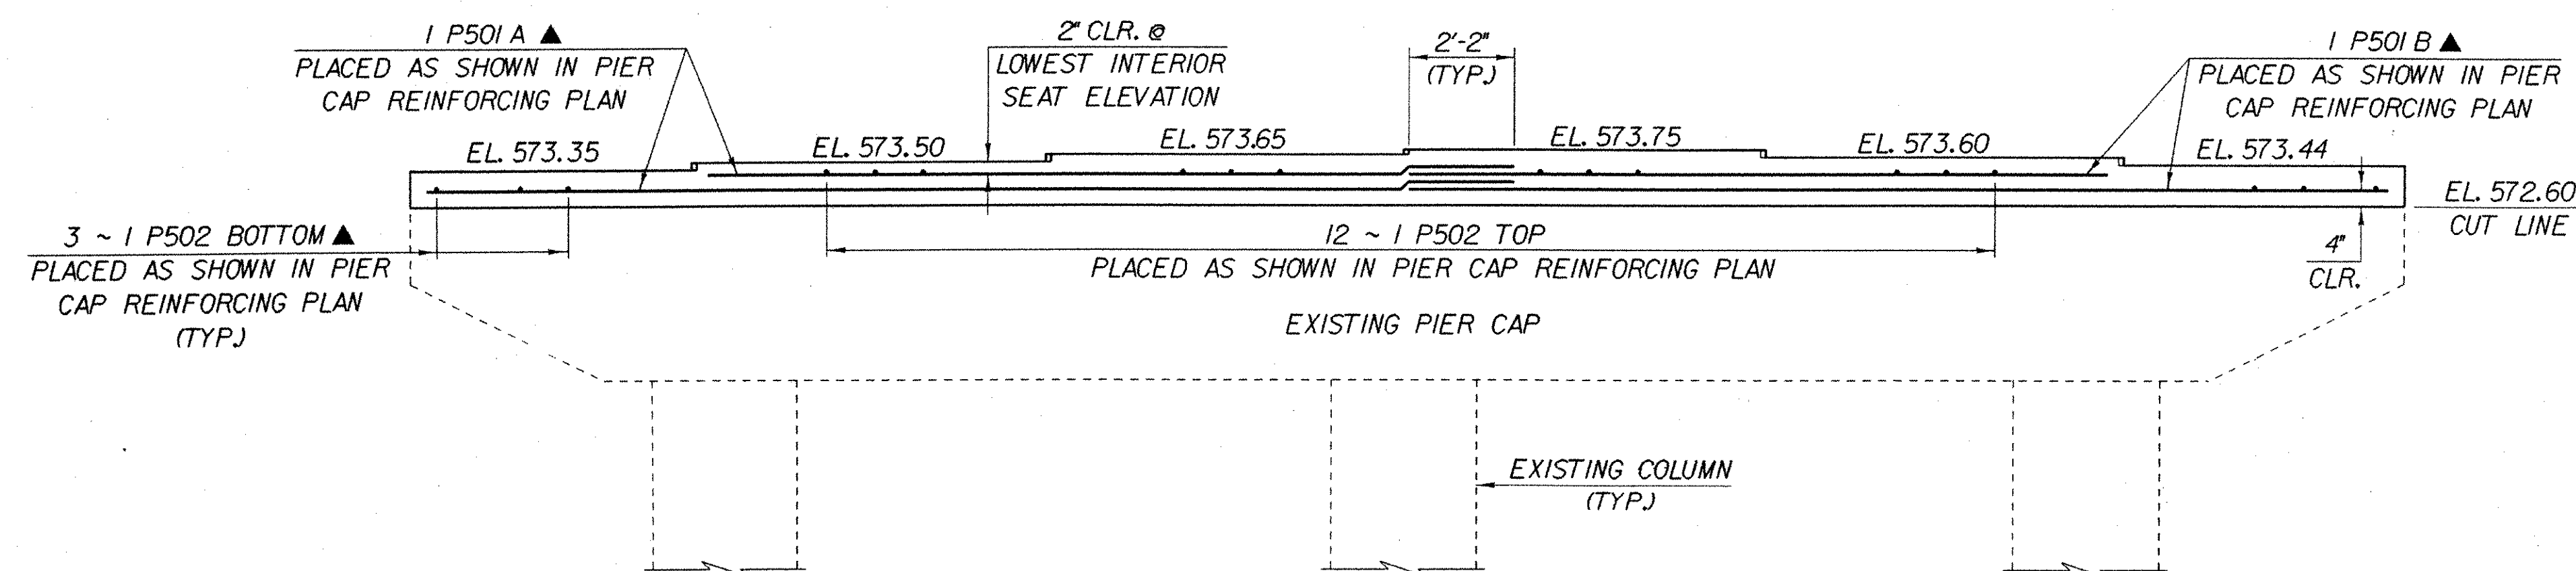

PIER NO. 1 PARTIAL ELEVATION
(LOOKING UPSTATION)
SCALE: $\frac{3}{8}$ " = 1'-0"

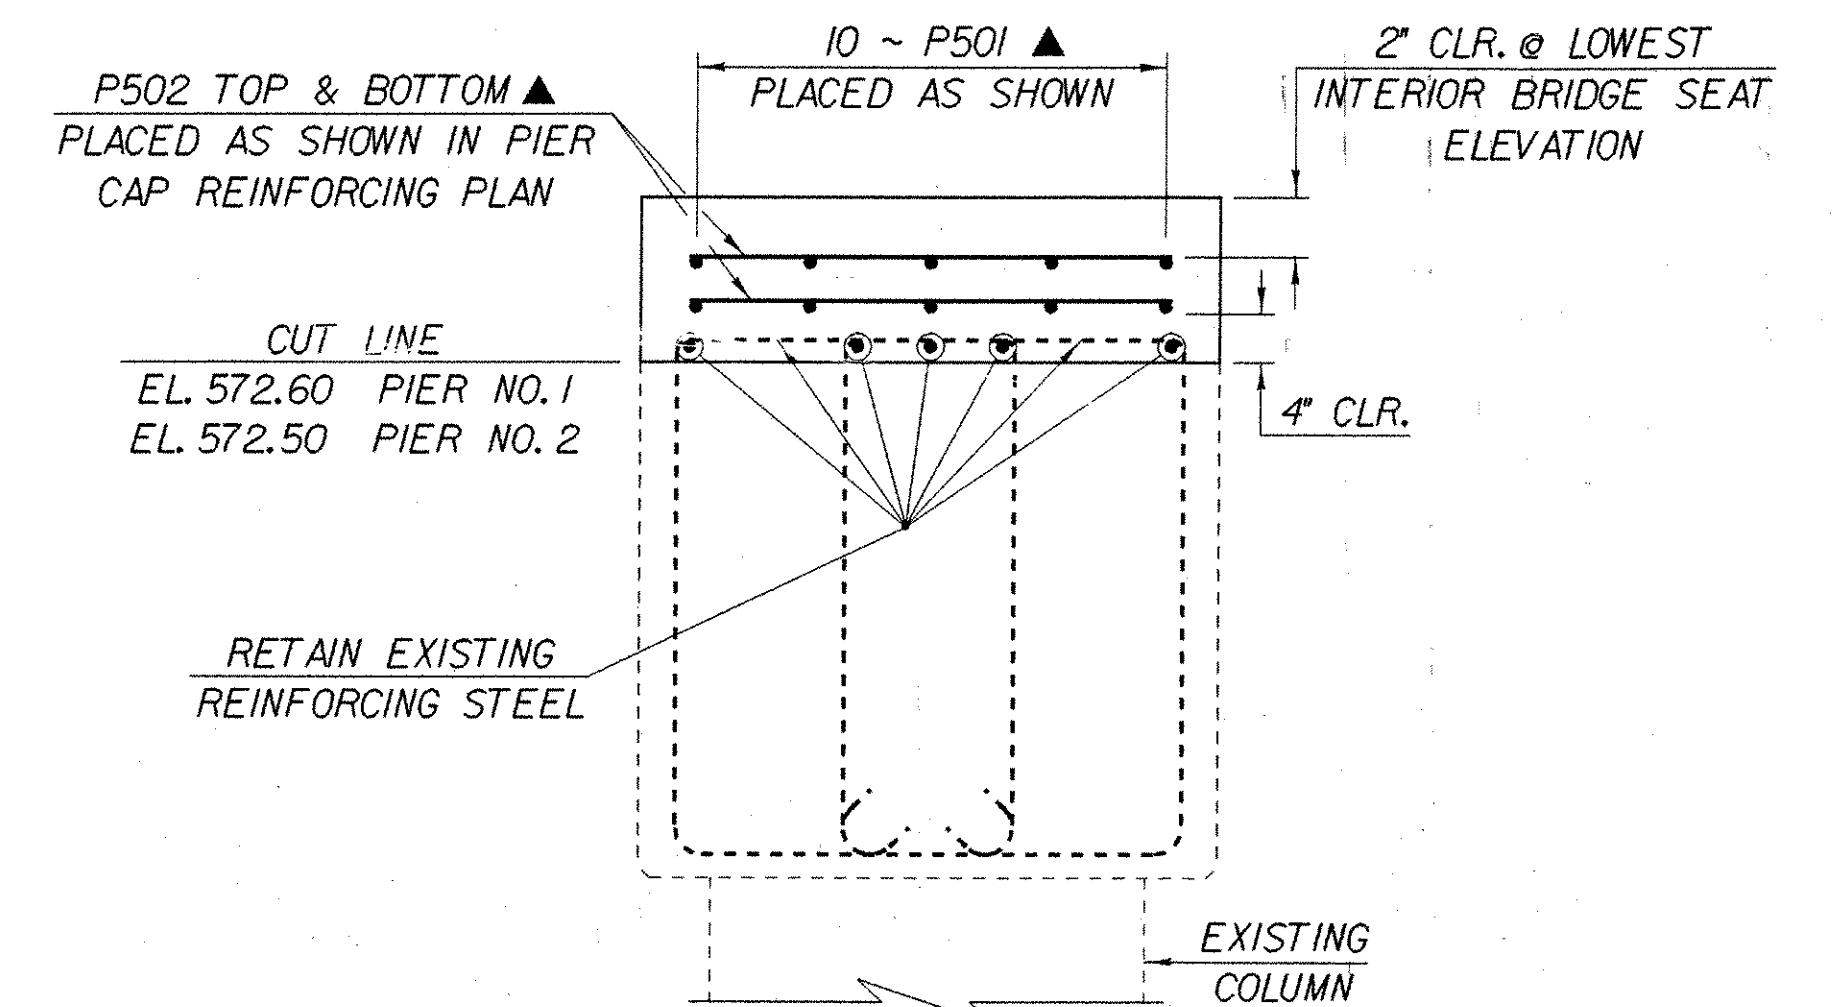

PIER TYPICAL
SCALE: $\frac{3}{4}$ " = 1'-0"

IMPORTANT NOTE: BRIDGE FINISHED GRADES ARE CENTERLINE GRADES.

NOTE:
NF = NEAR FACE
FF = FAR FACE
EF = EACH FACE
▲ = CUT TO FIT IN FIELD
3" CLR. UNLESS OTHERWISE SPECIFIED ON THE PLANS.

STATE OF VERMONT AGENCY OF TRANSPORTATION			
Town of FAIRFAX-FAIRFIELD-ST. ALBANS		Bridge No.	88S
Highway No. 1-89		Log Sta.	
1-89 OVER ST. ALBANS SOUTH STATE HIGHWAY (EXIT 19)		Surv. Sta.	
PIER NO. 1 DETAILS			
Designed By	M. LOZIER	Drawn By	K. CHISHOLM
Checked By	M. LOZIER	Date	2/00
		Bridge Design Supervisor	R. R. WHITCOMB Date 2/00
PROJECT	FAIRFAX-FAIRFIELD-ST. ALBANS		
	PROJECT NO. 1 M 089 - 3 (27)		
I.G.C. Info.	96a056Structures\sa056ab2.dgn sa056pr1j		
Bridge Sheet No.	BR442		
	Sheet 194 of 370		