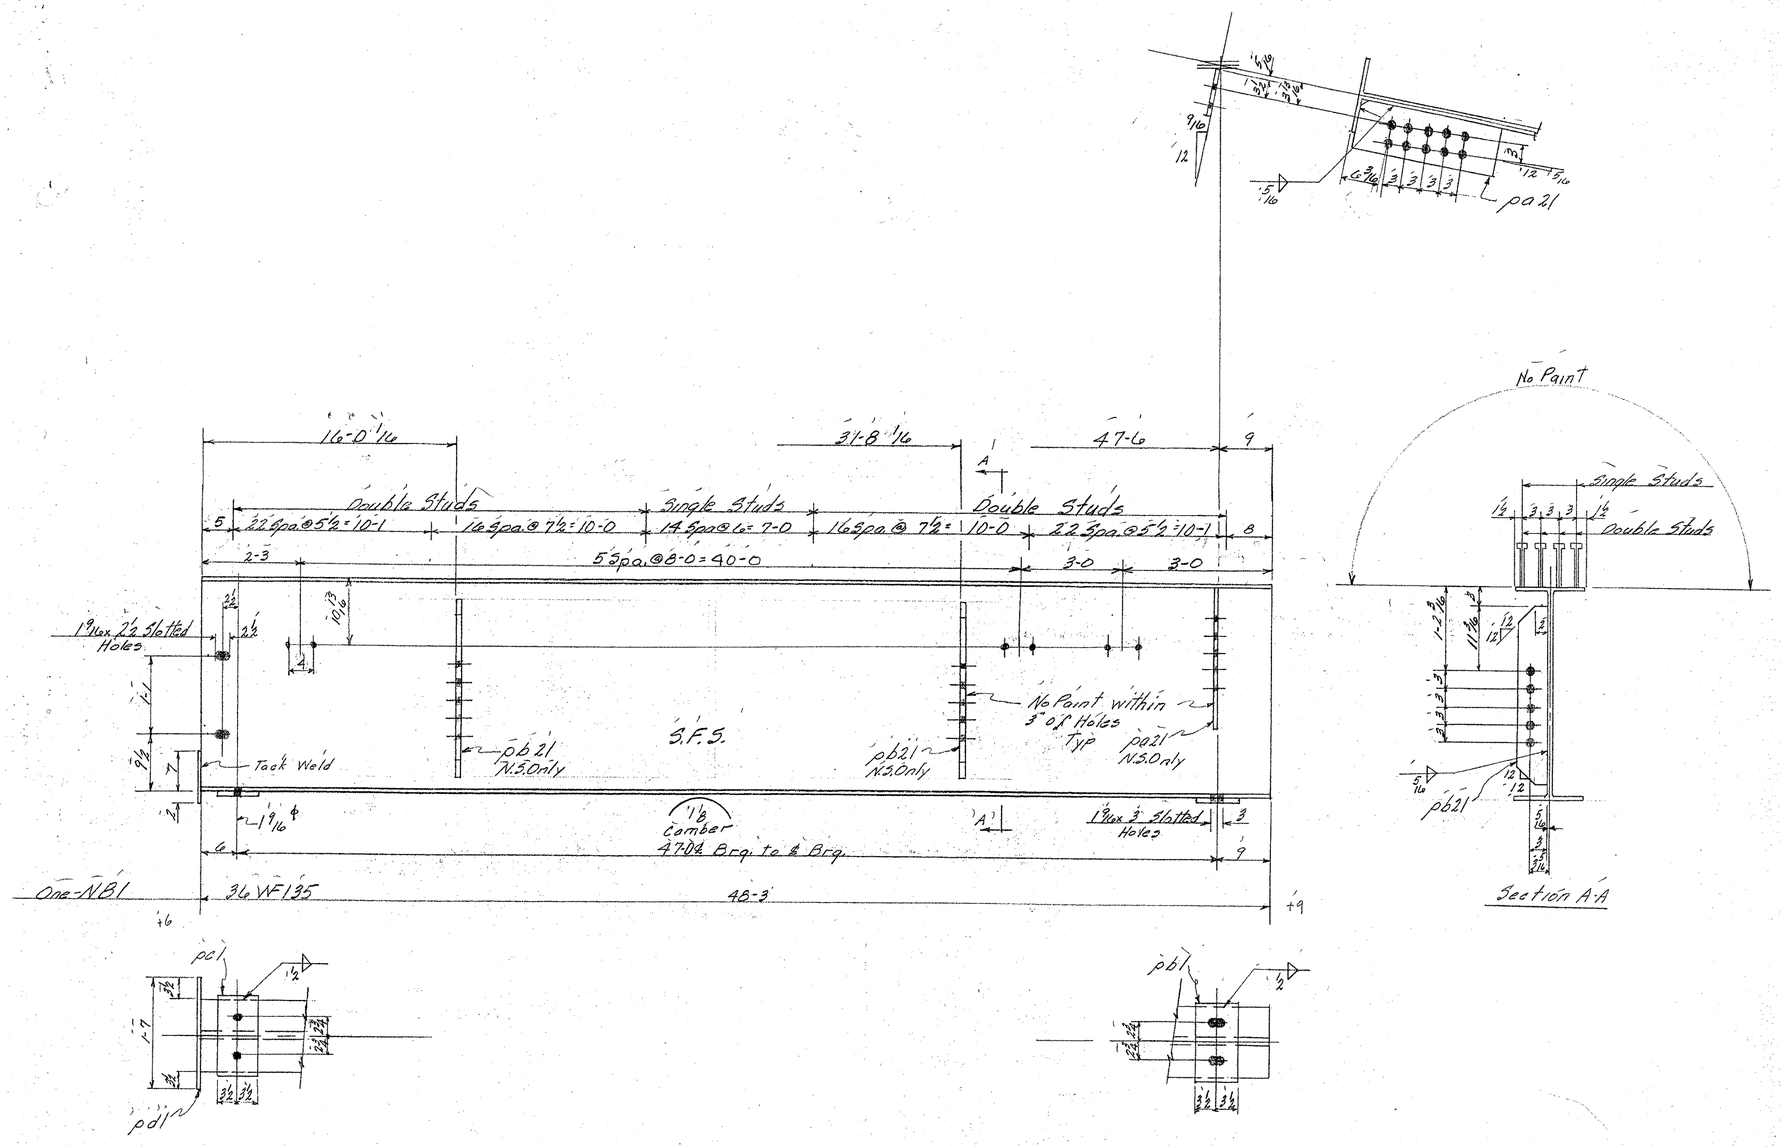

BRIDGE SHEET BR483
REFERENCE SHEET 29 OF 37
SHEET 235 OF 370

BILL OF MATERIAL

NO. PIECES	MARK	DESCRIPTION	LENGTH FT.	LENGTH IN.		WEIGHT	

JOB NO. _____ SHEET NO. _____

ASTM-A36

BILL OF MATERIAL

(47)

NO. PIECES	MARK	DESCRIPTION	LENGTH FT.	LENGTH IN.		WEIGHT	
		Beams					
1	NB1	36 WF 135	48	3	ord Bill 6682	6514	✓
1	pb1	Bar 7x1	1	1	Res 020-0		
1	pa1	do	1	1		52	✓
1	pd1	PL 9x¼	1	7	Res # 48L4X10-0	13	✓
1	pd2	Bar 8x½	3	0	ord 20-0 Bill 6679	27	✓
2	pb2	Bar 5x½	2	6	Res 020-0	43	✓
		½ ⌀ Weld	2	4		2#	
		Stud Weld	15	0		~~5~~ 4	
							~~6656~~
							6655
		Cont 1184-226					
	33B	34" ⌀ Shear Studs	0	7	STK	340	340
							6996 ✓

VERMONT STRUCTURAL STEEL CORPORATION
BURLINGTON, VT.

Proj. No. # I89-3(35) # 2

		DATE
DRAWN BY	LC	11-19-66
OK'D BY	RLM	11-27-66

HOLES 13/16" ⌀ As Noted
BOLTS None
PAINT Red Lead VT. Specs As Noted

PROJECT I89 Over Approach Road
LOCATION Georgia-Fairfax-Fairfield St. Albans
CUSTOMER Lane Constr. Co.

ARCHITECT State of Vt. Dept. of Highways
JOB NO. 66-1184-200 St-St SHEET NO. 21
66-1184-226-Shear Studs

PRINT RECORD

NO.	FOR	DATE
3	APP.	11-29
2	SHOP	11-29
2	Shop	12-5
2	STATE	12-8
2	LANE	12-28