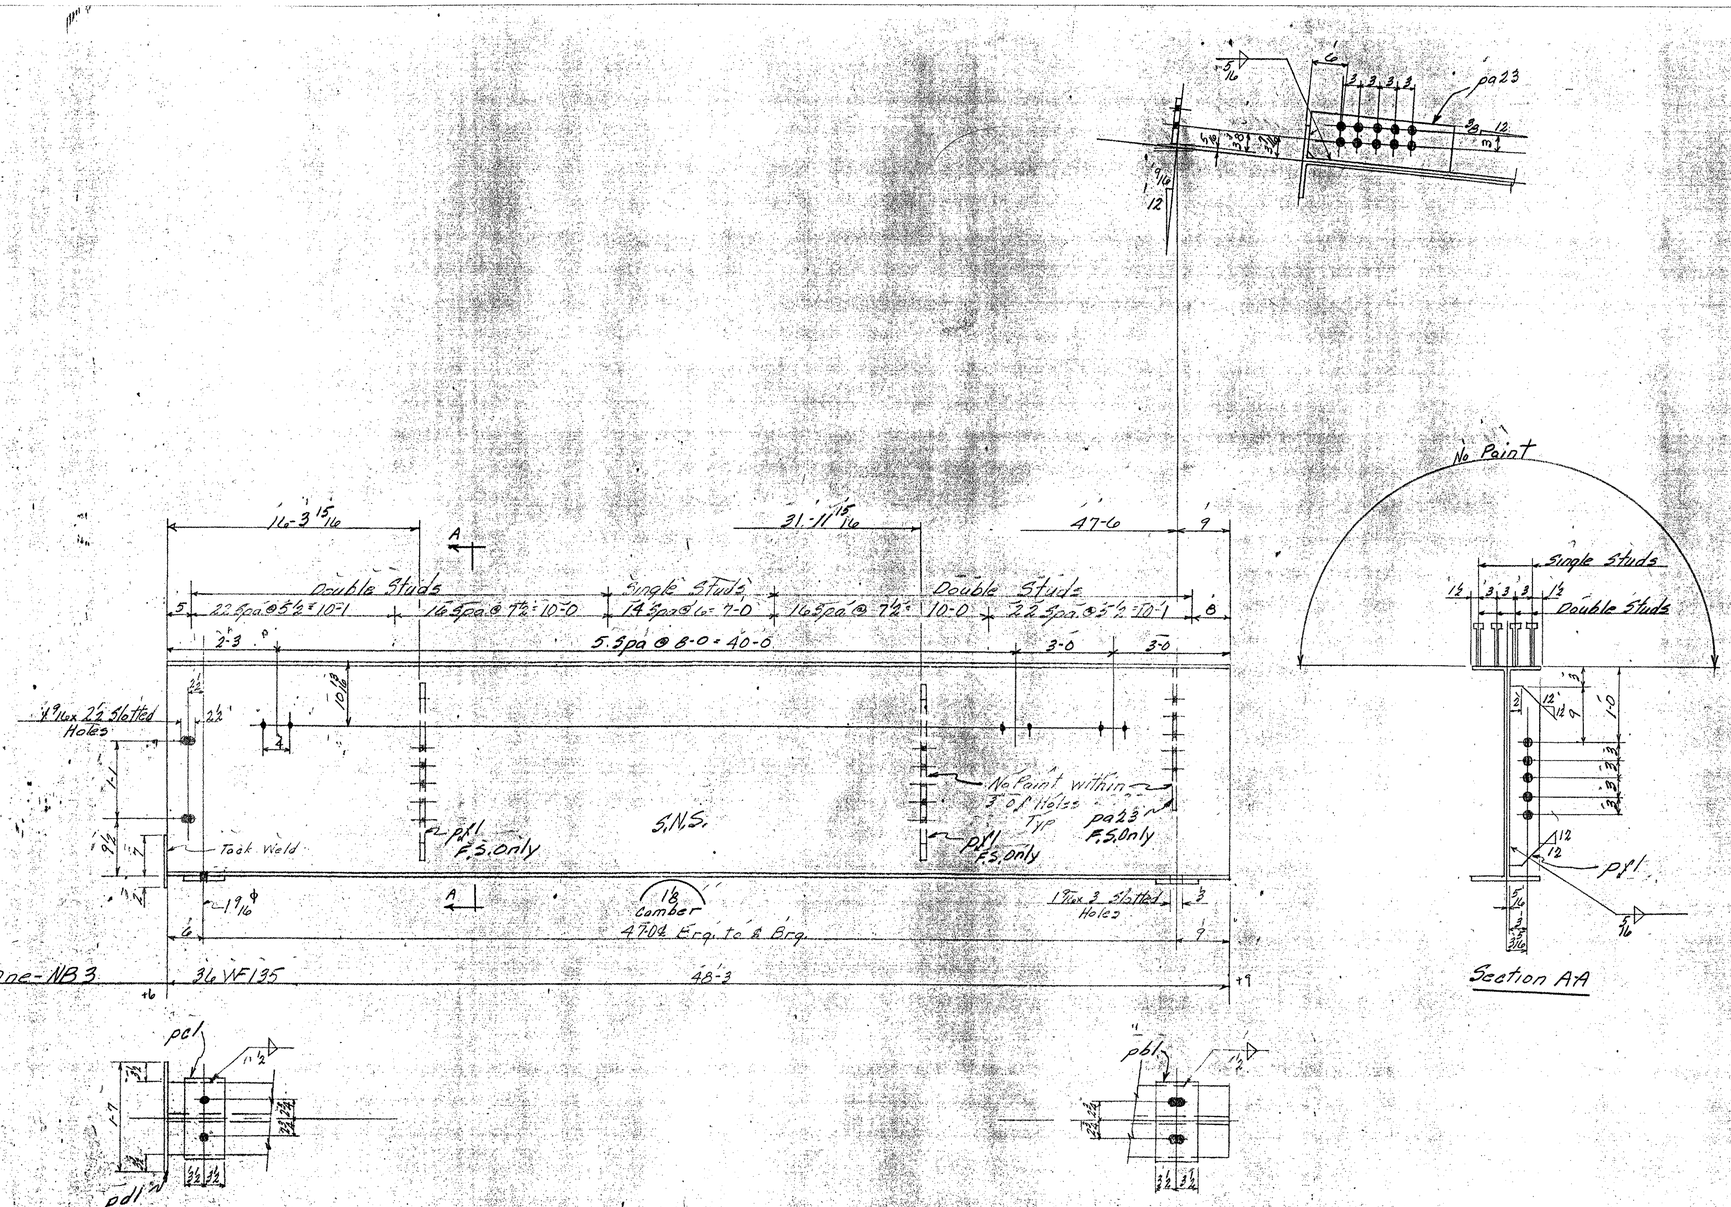

BILL OF MATERIAL

NO. PIECES	MARK	DESCRIPTION	LENGTH FT.	LENGTH IN.		WEIGHT	

JOB NO. SHEET NO.

ASTM-A36

BILL OF MATERIAL

(47)

NO. PIECES	MARK	DESCRIPTION	LENGTH FT.	LENGTH IN.		WEIGHT	
		Beams					
1	B3	36 WF 135	48	3	BB6682	6514	✓
1	pb1	Bar 7x1	1	1	} RES@20		
1	pd1	do	1	1		52	✓
1	pd1	# 9x4	1	7	Res. # 4B x 1/4 x 10-0 Srcs 2000	13	✓
1	pa23	Bar 8x1/2	2	0	BB6679	27	✓
12	pt1	Bar 5x1/2	2	6	Res@20-0	43	✓
		1/2" Weld	2	4		2	✓
		5/16" Weld	15	0		~~5~~ 14	
							~~6656~~ ✓
							6655
		Cont # 66-1189-226					
330		3/4" ø Shear Studs	0	7	STK	340	340 ✓
							6996 ✓

VERMONT STRUCTURAL STEEL CORPORATION
BURLINGTON, VT.

Proj. No. I 89-3(35) #2

		DATE
DRAWN BY	L.C.	11-20-66
CKD BY	RJM	11-29-66

HOLES 13/16" ø AS Noted
BOLTS NONE
PAINT Red Lead Vt. Spec AS Noted

PROJECT: I 89 Over Approach Road
LOCATION: Georgia-Fairfax-Fairfield St. Albans
CUSTOMER: Lane Constr. Co.
ARCHITECT: State of Vt. Dept. of Highways
JOB NO. 66-1189-200 St-St SHEET NO. 23
66-1189-226 Shear Studs

PRINT RECORD		
NO.	FOR	DATE
3	APP	11-29
2	SHOP	11-29
1	Shop	12-5
2	STATE	12-8
2	LANE	12-28

BRIDGE SHEET BR485
REFERENCE SHEET 31 OF 37
SHEET 237 OF 370