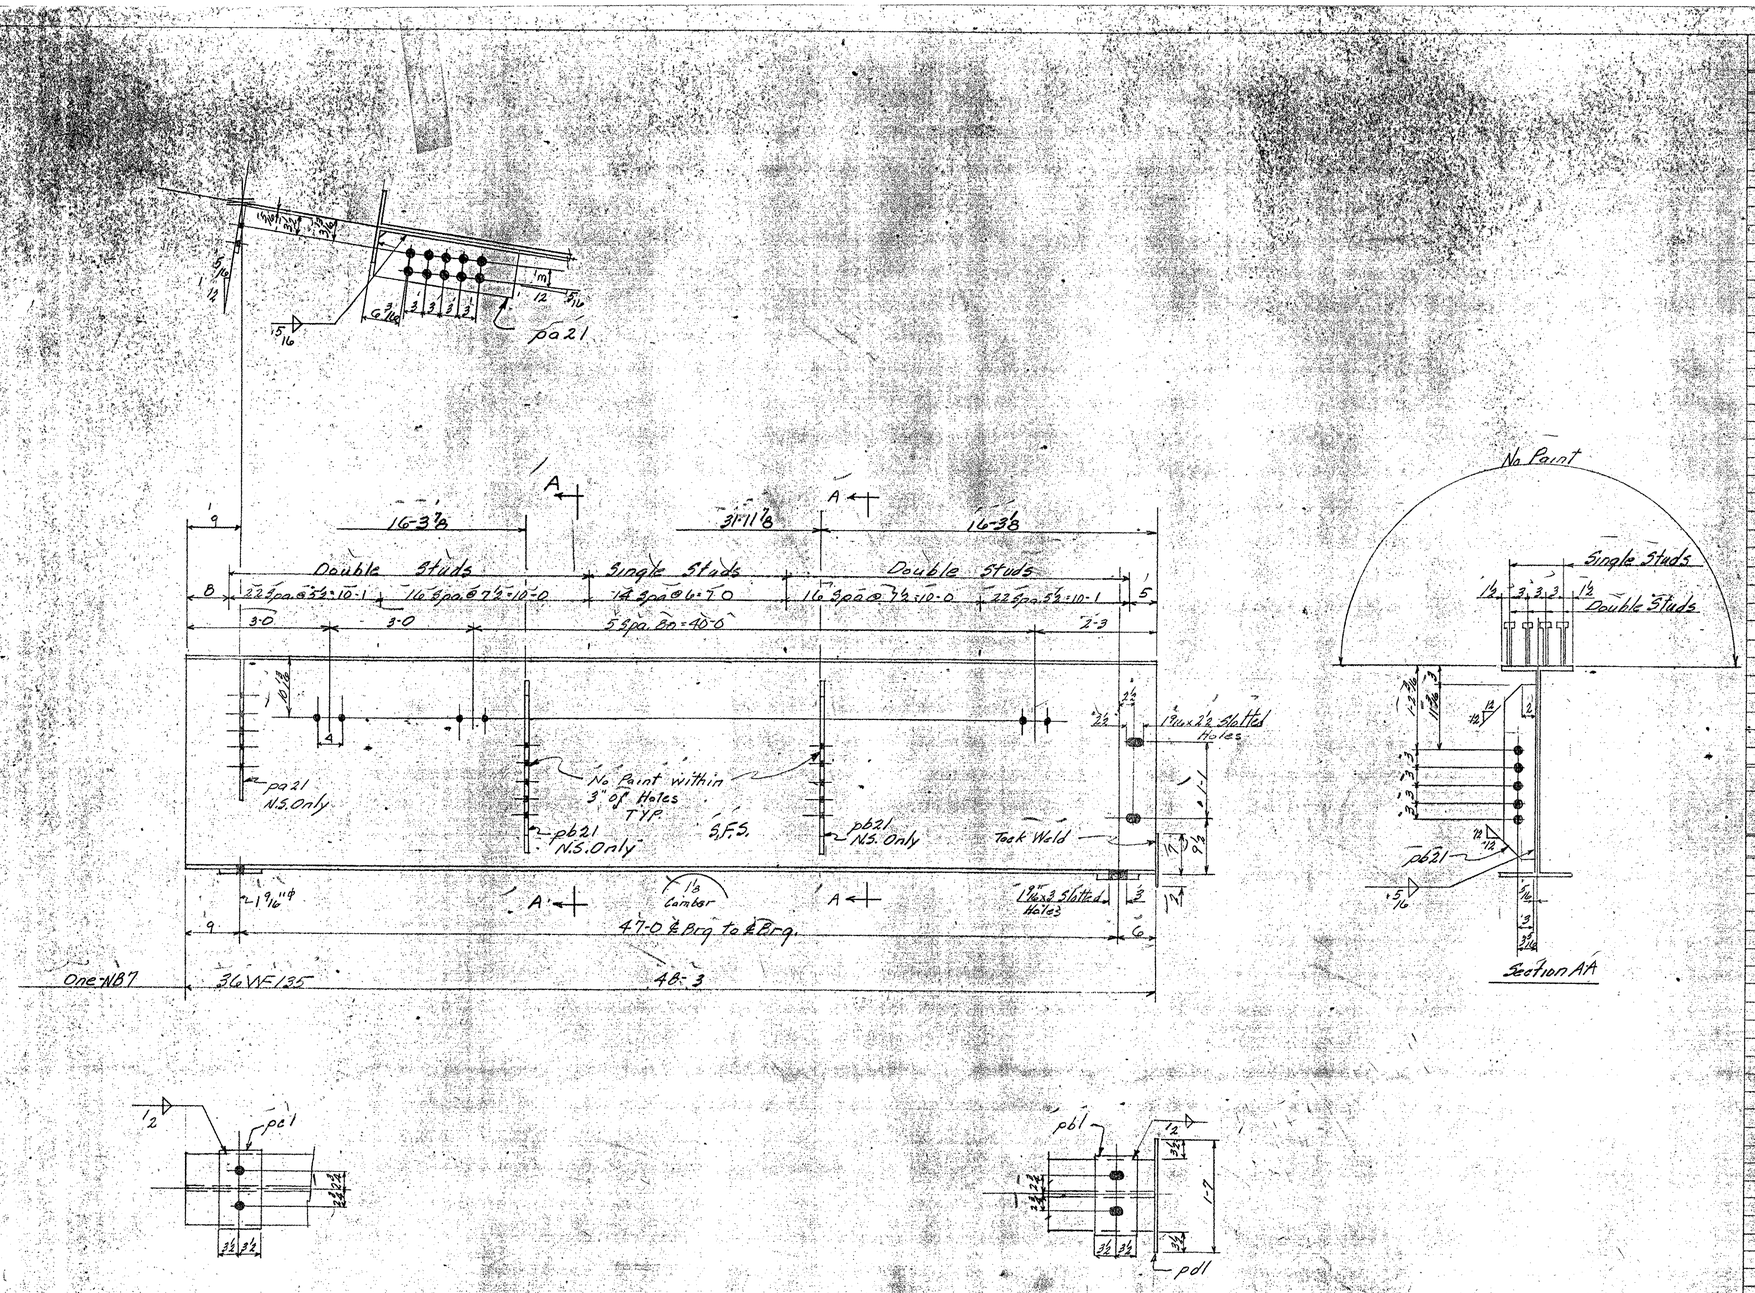


BRIDGE SHEET BR489
REFERENCE SHEET 35 OF 37
SHEET 241 OF 370

BILL OF MATERIAL

| NO. PIECES | MARK | DESCRIPTION | LENGTH FT. | LENGTH IN. | | WEIGHT |
|---|---|---|---|---|---|---|

JOB NO. ..... SHEET NO. .....

ASTM-A36

BILL OF MATERIAL

(47)

| NO. PIECES | MARK | DESCRIPTION | LENGTH FT. | LENGTH IN. | | WEIGHT |
|---|---|---|---|---|---|---|
| | | Beams | | | | |
| 1 | NB7 | 36 WF 135 | 48 | 3 | ord. Bill of Bars | 6514 |
| 1 | pb1 | Bar 7 x 1 | 1 | 1 | Reg. @ 20-0 | |
| 1 | pb1 | do | 1 | 1 | | 52 |
| 1 | pd1 | PL 3/4 x 1/2 | 1 | 7 | Reg. PL 48, 4 x 10-0 and @ 20-0 Bill of Bars | 13 |
| 1 | pa21 | Bar 8 x 1/2 | 2 | 0 | | 27 |
| 1 | pb21 | Bar 5 x 1/2 | 2 | 10 | Reg. @ 20-0 | 21 |
| | | 1/2" Weld | 2 | 4 | | 21 |
| | | 5/16" Weld | 15 | 0 | | 5 |
| | | | | | | 6634 |
| | | | | | | 6633 |
| | | Cont. 66-1184-226 | | | | |
| 338 | | 3/4" ϕ Shear Studs | 0 | 7 | STK. | 340 340 |
| | | | | | | 6974 |

VERMONT STRUCTURAL STEEL CORPORATION
BURLINGTON, VT.

Proj. No. I89-3(35)"2

| | | DATE |
|---|---|---|
| DRAWN BY | L.C. | 11-22-66 |
| CK'D BY | R.L.M. | 11-29-66 |

HOLES 13/16" ϕ As Noted
BOLTS None
PAINT Red Lead Vt. Spec As Noted

PROJECT I89 Over Approach Road
LOCATION Georgia Fairfax Fairfield St. Albans
CUSTOMER Lane Constr. Co.
ARCHITECT State of Vt. Dept. of Highways
JOB NO. 66-1184-200 Str. St. SHEET NO. 27
66-1184-226 Shear Studs

PRINT RECORD

| NO. | FOR | DATE |
|---|---|---|
| 3 | APP | 11-29 |
| 2P | SHOP | 11-29 |
| 1D | Sh-P | 12-5 |
| 2 | STATE | 12-6 |
| 2 | LANE | 12-23 |