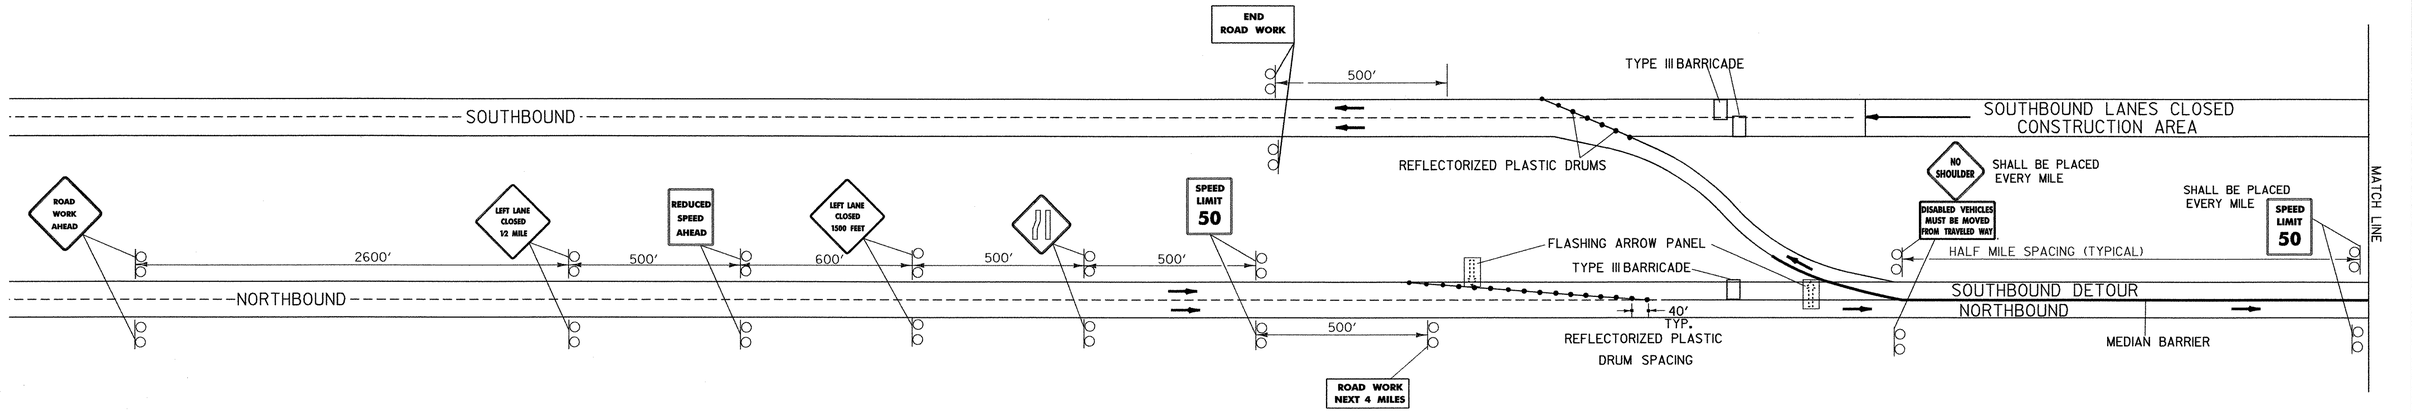


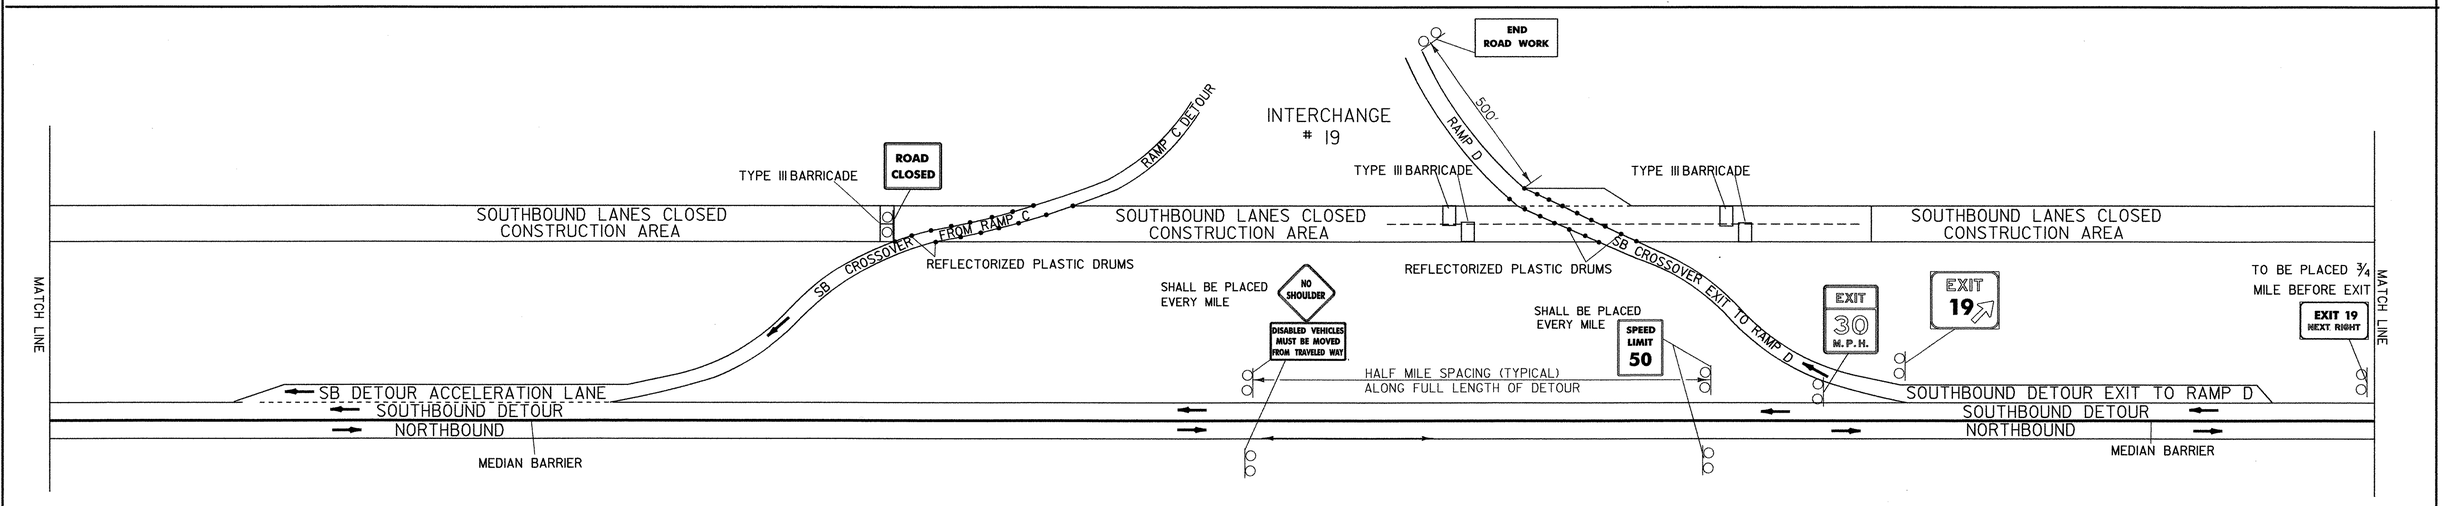


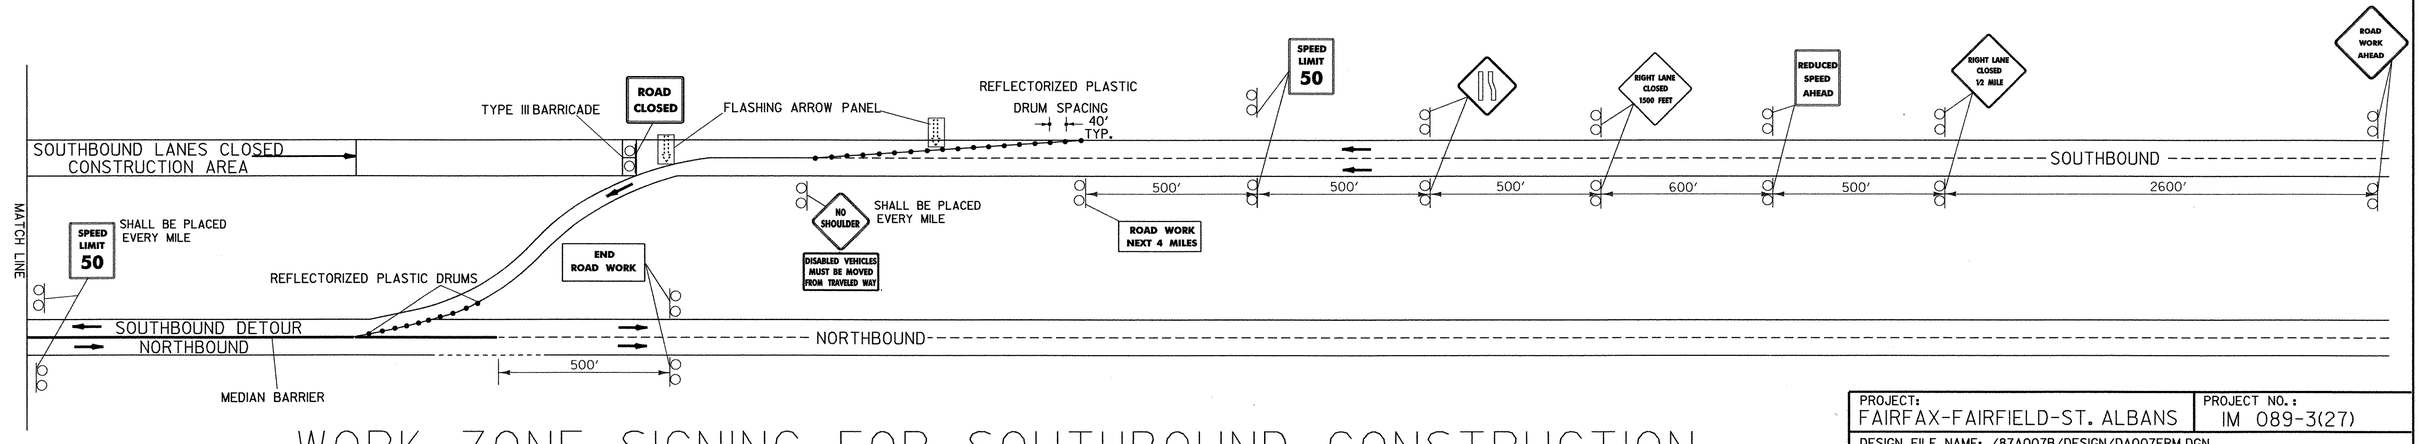


# WORK ZONE SIGNING FOR SOUTHBOUND CONSTRUCTION

NOT TO SCALE

| | |
|---|---|
| PROJECT: FAIRFAX-FAIRFIELD-ST. ALBANS | PROJECT NO.: IM 089-3(27) |
| DESIGN FILE NAME: /87A007B/DESIGN/DA007FRM.DGN<br>IPARM FILE NAME: DA007WZS.I<br>SURVEYED BY:<br>SQUAD LEADER: DELLA SANTA | PLOT DATE: 17-NOV-2000<br>SURVEY DATE:<br>DRAWN BY: SQUAD B<br>SHEET: 263 OF 370 |