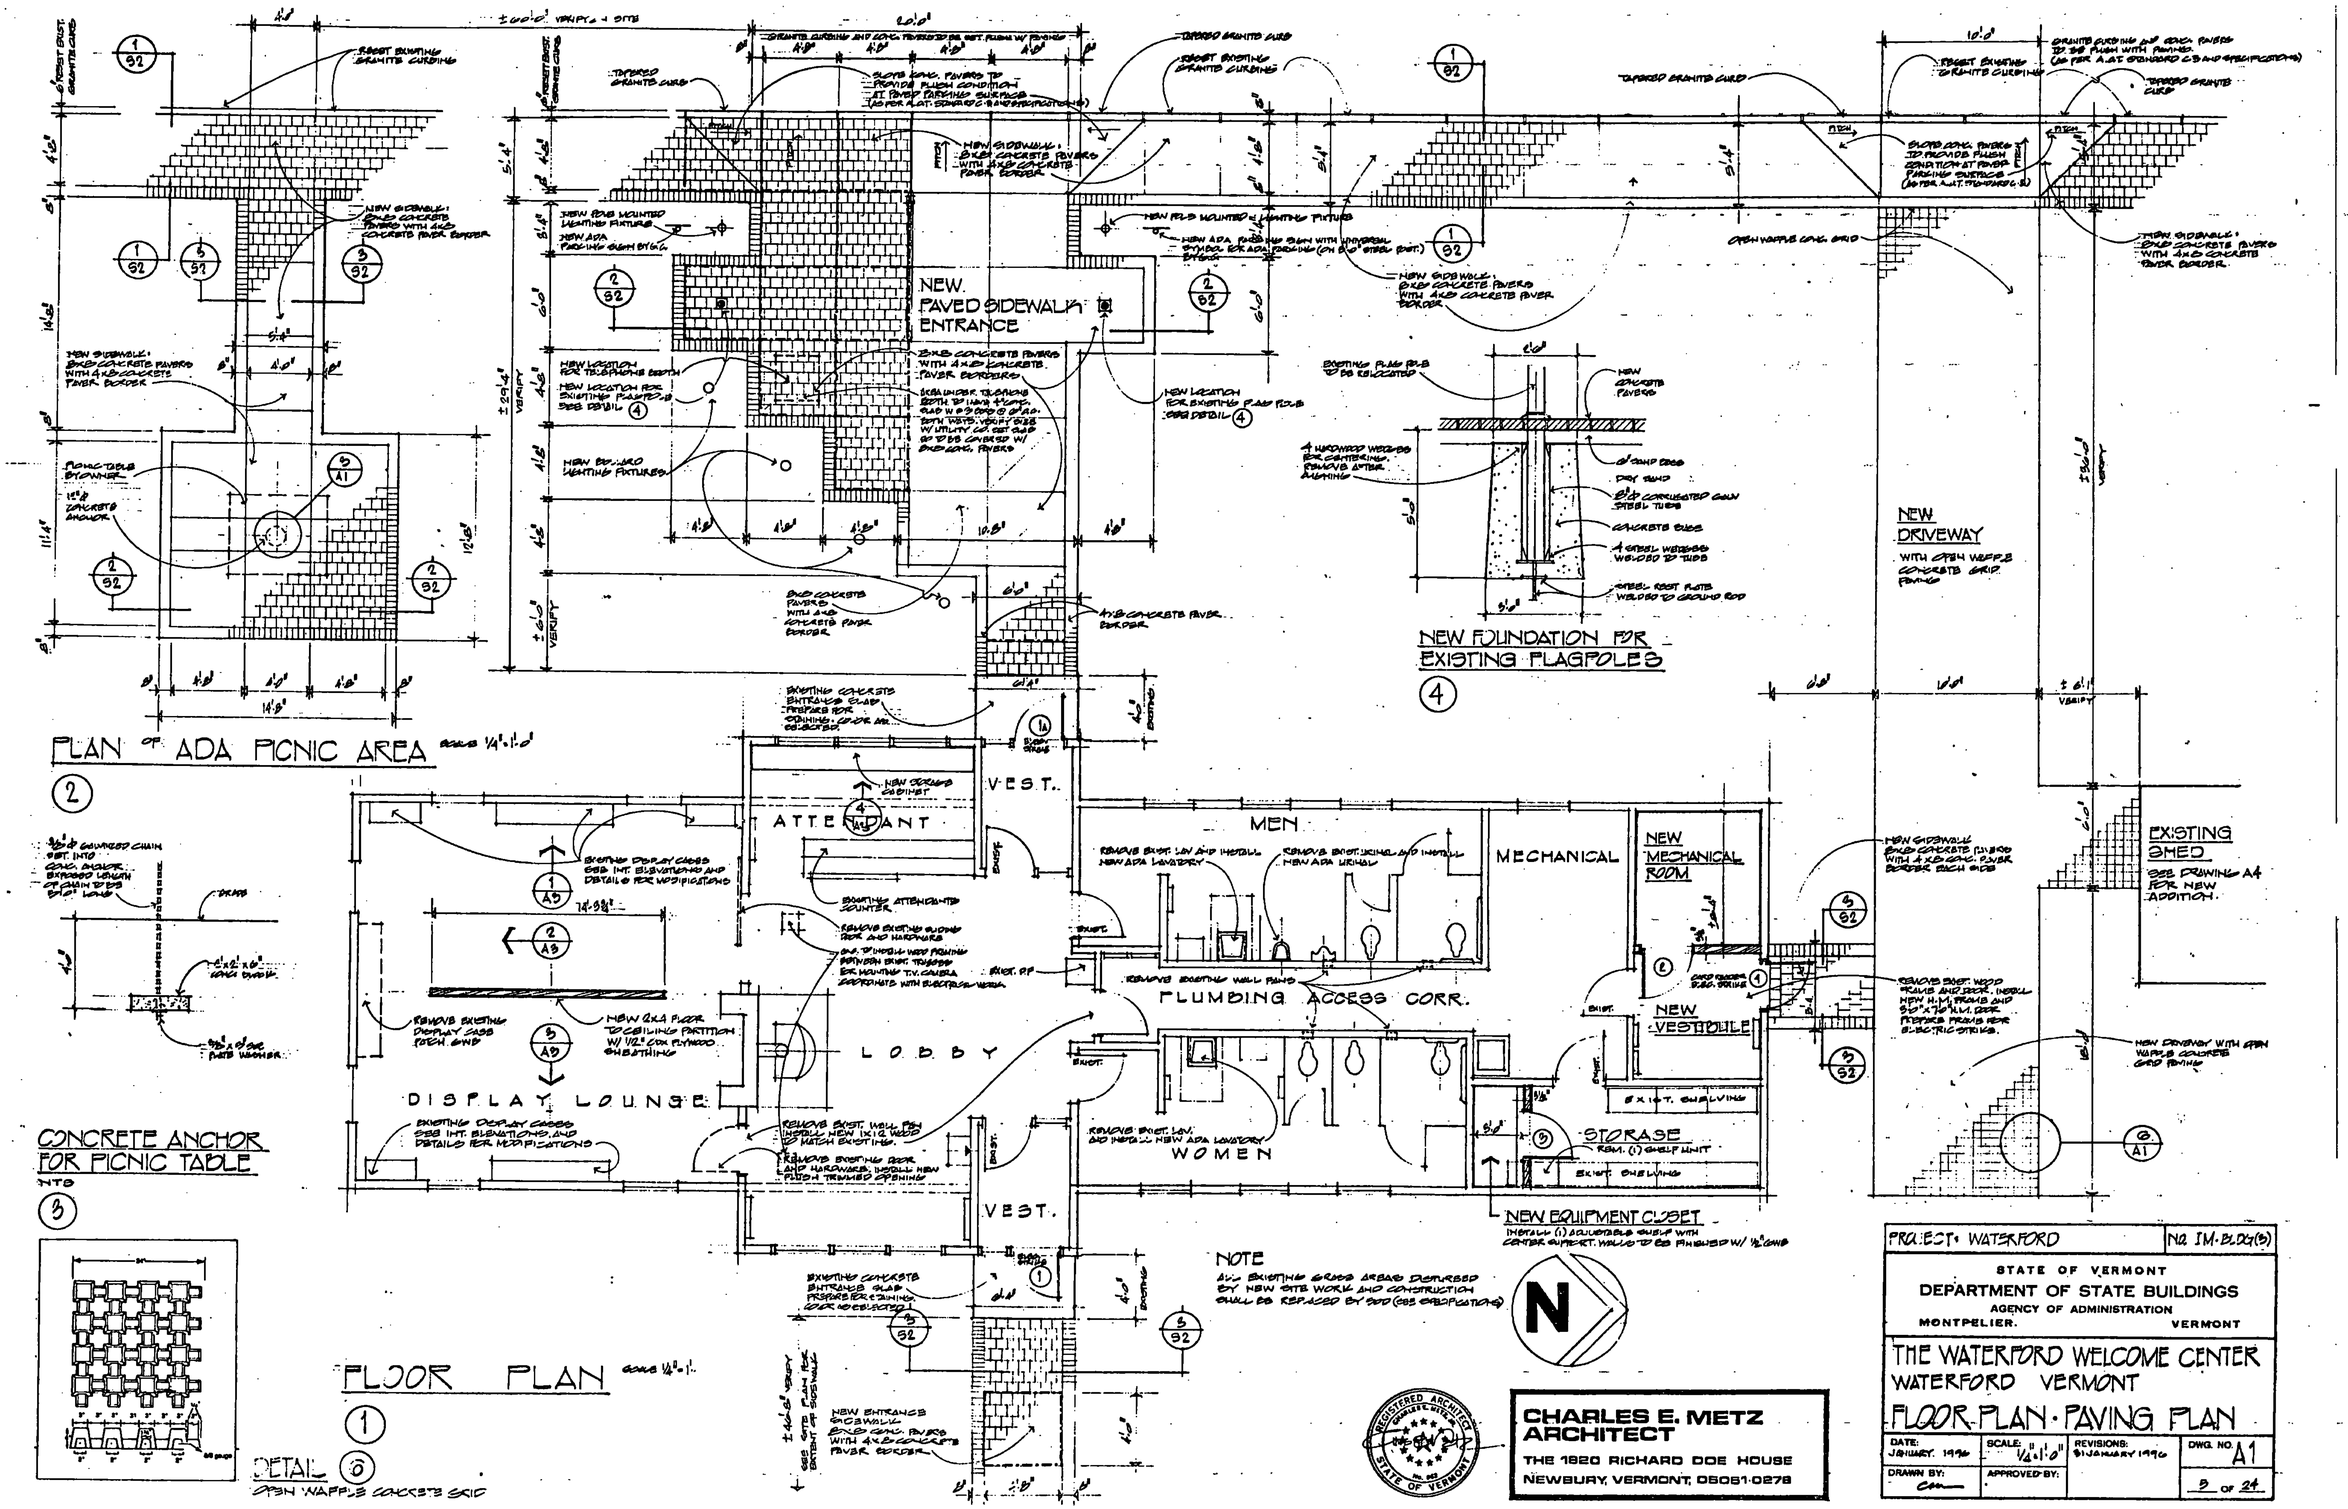
PLAN OF ADA PICNIC AREA
2
CONCRETE ANCHOR FOR PICNIC TABLE
3
FLOOR PLAN
1
DETAIL
6
OPEN WAFFLE CONCRETE GRID
NEW PAVED SIDEWALK ENTRANCE
NEW FOUNDATION FOR EXISTING FLAGPOLES
4
NEW DRIVEWAY
EXISTING SHED
ATTENDANT
VEST.
MEN
MECHANICAL
NEW MECHANICAL ROOM
LOBBY
DISPLAY LOUNGE
PLUMBING ACCESS CORR.
NEW VESTIBULE
WOMEN
STORAGE
NEW EQUIPMENT CLOSET
NOTE
ALL EXISTING GRASS AREAS DISTURBED BY NEW SITE WORK AND CONSTRUCTION SHALL BE REPLACED BY SOD (SEE SPECIFICATIONS)
N
CHARLES E. METZ ARCHITECT
THE 1820 RICHARD DOE HOUSE
NEWBURY, VERMONT 05051-0278
PROJECT: WATERFORD
NO. IM-BDG(9)
STATE OF VERMONT
DEPARTMENT OF STATE BUILDINGS
AGENCY OF ADMINISTRATION
MONTPELIER, VERMONT
THE WATERFORD WELCOME CENTER
WATERFORD VERMONT
FLOOR PLAN · PAVING PLAN
DATE: JANUARY, 1990
SCALE: 1/4"=1'-0"
REVISIONS: 31 JANUARY 1990
DWG. NO. A1
DRAWN BY:
APPROVED BY:
9 OF 24