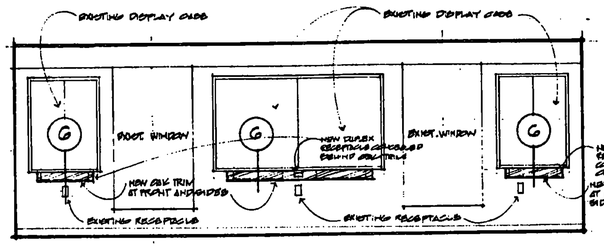

DISPLAY LOUNGE INTERIOR ELEVATION (1)
3/8" = 1'-0"

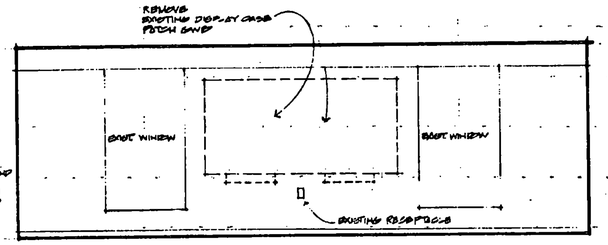

DISPLAY LOUNGE INTERIOR ELEVATION (2)
3/8" = 1'-0"

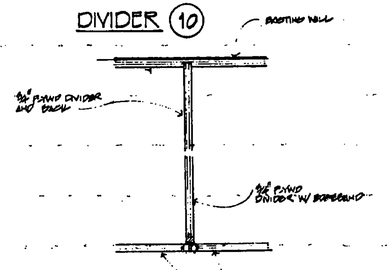

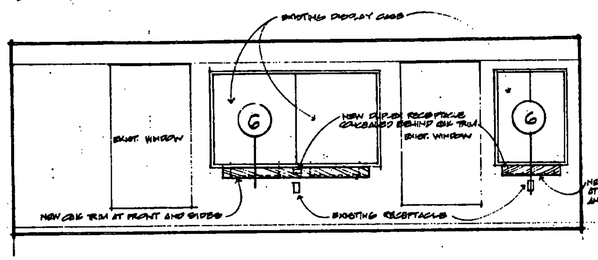

DISPLAY LOUNGE INTERIOR ELEVATION (3)
3/8" = 1'-0"

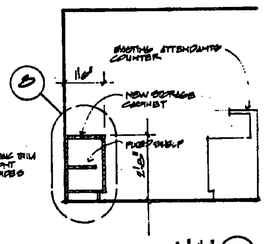

SECTION (7) 3/8" = 1'-0"
NEW STORAGE CABINET

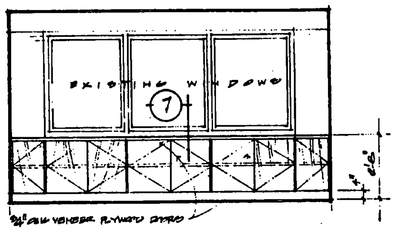

ELEVATION 3/8" = 1'-0" (4)
NEW STORAGE CABINET

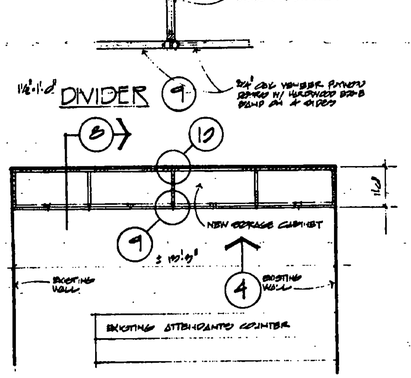

PLAN · ATTENDANTS AREA 3/8" = 1'-0"
NEW STORAGE CABINET

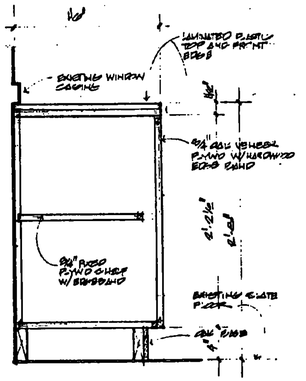

SECTION (8) 1 1/2" = 1'-0"
NEW STORAGE CABINET

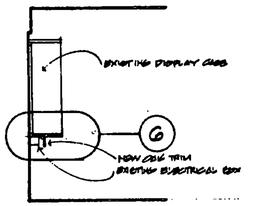

SECTION (5) 3/8" = 1'-0"

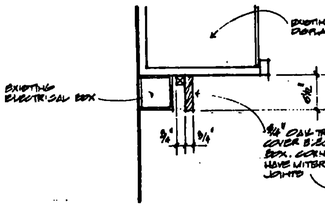

DETAIL (6) 1 1/2" = 1'-0"

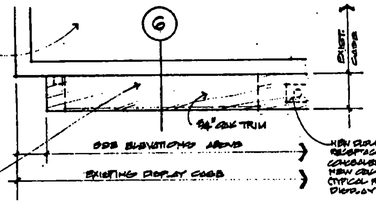

PARTIAL FRONT ELEVATION 1 1/2" = 1'-0"

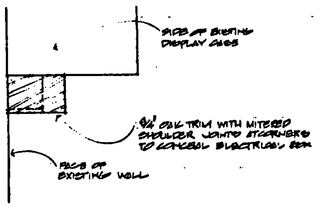

SIDE ELEVATION 1 1/2" = 1'-0"

MODIFICATIONS TO EXISTING DISPLAY CASES · ELEVATIONS AND DETAILS

INSTALLATION OF OAK TRIM TO CONCEAL EXPOSED ELECTRICAL WORK.

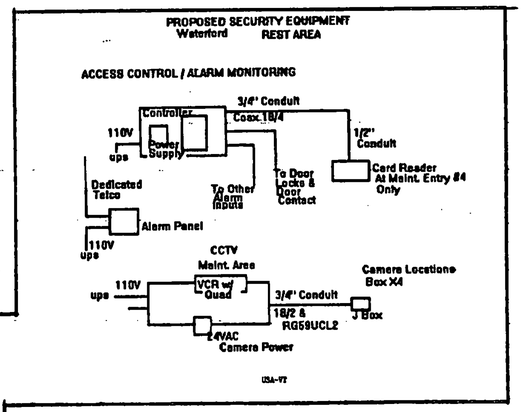

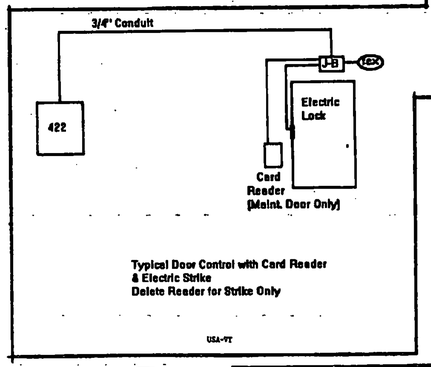

NOTE:
INTERIOR VESTIBULE DOORS, FRAMES AND SIDELIGHTS TO HAVE NEW PAINT FINISH
DOORS AND FRAMES TO MEN AND WOMEN TO HAVE NEW PAINT FINISH

SCHEDULE OF ROOM FINISHES

SPACE	FLOOR	BASE	WALLS NORTH	WALLS SOUTH	WALLS EAST	WALLS WEST	CEILING	NOTES
NEW MECHANICAL RM.	EXIST. CONC. NO CHANGE	WOOD	2 LAYERS 5/8" TYPE X GYP BD	2 LAYERS 5/8" TYPE X GYP BD	5/8" TYPE X GYP. BOARD	2 LAYERS 5/8" TYPE X GYP BD	NEW PAINT ALL WALLS & CEILINGS NEW PAINT	
NEW VESTIBULE	EXIST. CONC. NO CHANGE	NEW WOOD WEST WALL	EXISTING	EXISTING	EXISTING	5/8" TYPE X GYP. BOARD	EXISTING NEW PAINT	NEW PAINT DOORS, DOOR & FRAME
VESTIBULE	EXIST. QUARRY NO CHANGE	EXIST. WOOD NEW PAINT	EXISTING	EXISTING	EXISTING	EXISTING	PATCH EXIST. NEW PAINT	NEW PAINT ALL EXISTING TRIM WORK
LOBBY	↑	↑	EXISTING	EXISTING	EXISTING	EXISTING	EXISTING NEW PAINT	REPAIR ALL BLEMISHES AT CEILING NEW PAINT ALL EXISTING TRIM WORK
ATTENDANT			EXISTING	EXISTING	EXISTING COUNTER	EXISTING	EXISTING NEW PAINT	REPAIR ALL BLEMISHES AT CEILING NEW PAINT ALL EXISTING TRIM WORK
LOUNGE	↓	↓	EXISTING NEW PAINT	PATCH EXIST. NEW PAINT	EXISTING NEW PAINT	EXISTING NEW PAINT	EXISTING NEW PAINT	NEW PAINT ALL EXISTING TRIM WORK
MEN	EXIST. TILE	EXIST. TILE	EXIST. TILE	EXIST. TILE	EXIST. TILE	EXIST. TILE	PATCH EXIST. NEW PAINT	NEW PAINT ALL EXISTING TRIM WORK
WOMEN	EXIST. TILE	EXIST. TILE	EXIST. TILE	EXIST. TILE	EXIST. TILE	EXIST. TILE	PATCH EXIST. NEW PAINT	NEW PAINT ALL EXISTING TRIM WORK
PLUMBING ACCESS	EXIST. CONC. NO CHANGE	EXIST. WOOD NO CHANGE	EXISTING	EXISTING	EXISTING	EXISTING	EXISTING	
STORAGE	EXIST. CONC. NO CHANGE	EXIST. WOOD NO CHANGE	EXISTING	NEW 1/2" GYP BD NEW PAINT	EXISTING	EXISTING	PATCH EXIST. NEW PAINT	
MECHANICAL	EXIST. CONC. NO CHANGE	EXIST. WOOD NO CHANGE	EXISTING	EXISTING	EXISTING	EXISTING	PATCH EXIST. NEW PAINT	

REGISTERED ARCHITECT COMPLETE REVIEW STATE OF VERMONT No. 222

CHARLES E. METZ ARCHITECT
THE 1820 RICHARD DOE HOUSE
NEWBURY, VERMONT 05051-0278

PROJECT: WATERFORD | NO. IM-BLDG(3)

STATE OF VERMONT
DEPARTMENT OF STATE BUILDINGS
AGENCY OF ADMINISTRATION
MONTPELIER, VERMONT

THE WATERFORD WELCOME CENTER
WATERFORD VERMONT
INTERIOR ELEVATION · DETAILS

DATE: JANUARY 1996	SCALE: AS NOTED	REVISIONS:	DWG. NO. A3
DRAWN BY:	APPROVED BY:		7 OF 24