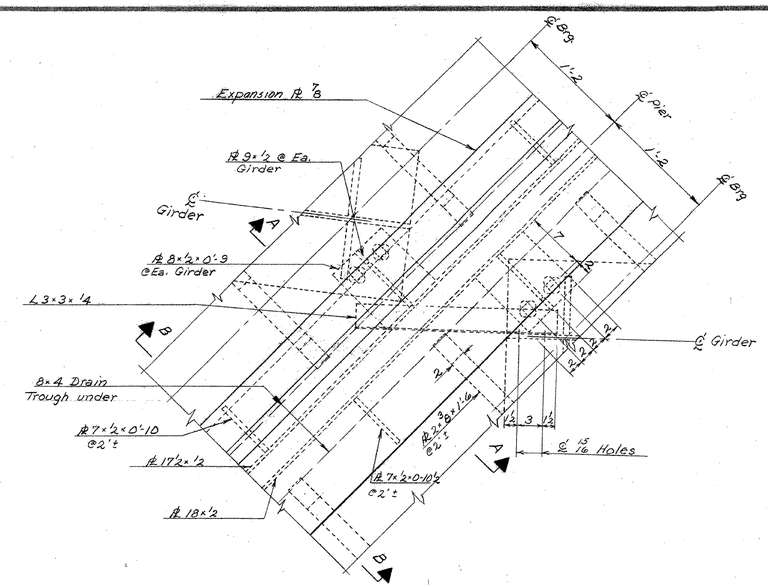

PLAN AT INTERIOR GIRDERS (TYPICAL)

SCALE: 1/2" = 1'-0

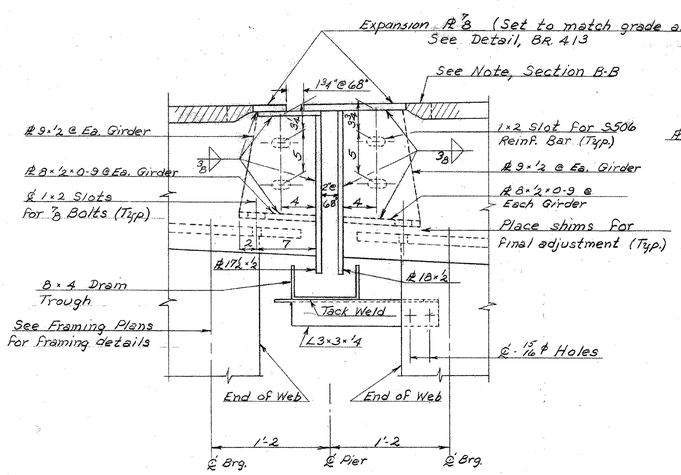

SECTION A-A

SCALE: 1/2" = 1'-0

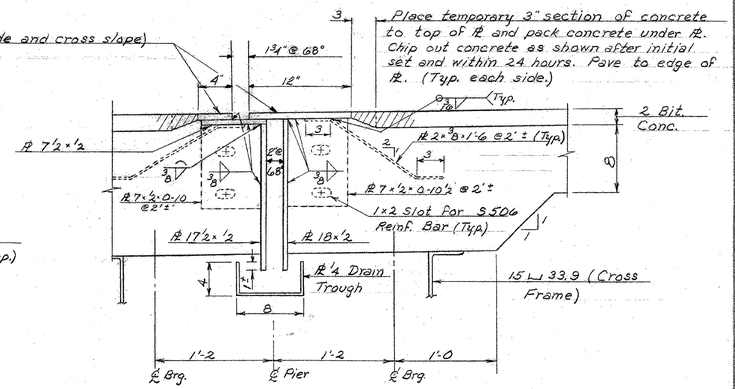

SECTION B-B

SCALE: 1/2" = 1'-0

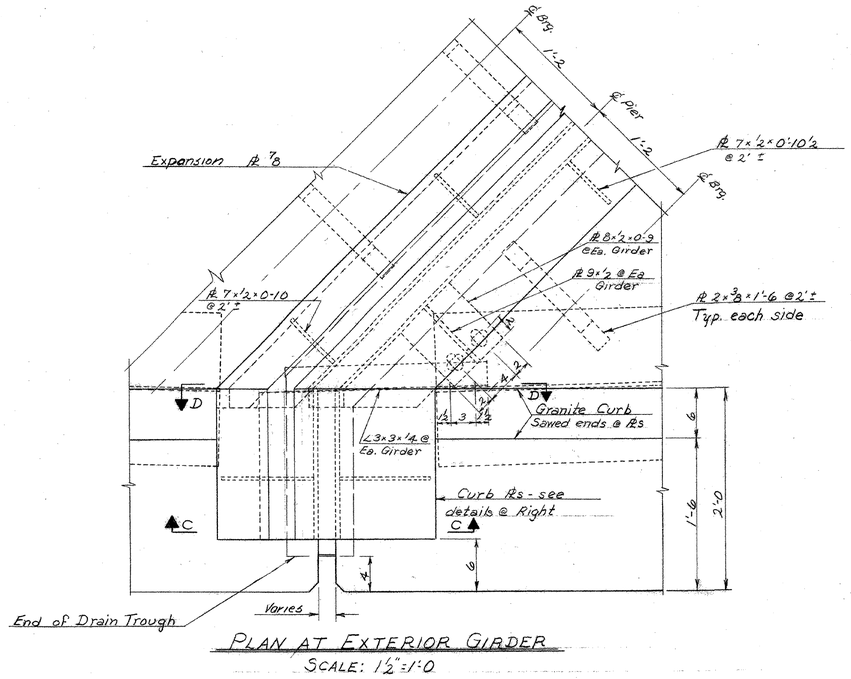

PLAN AT EXTERIOR GIRDER

SCALE: 1/2" = 1'-0

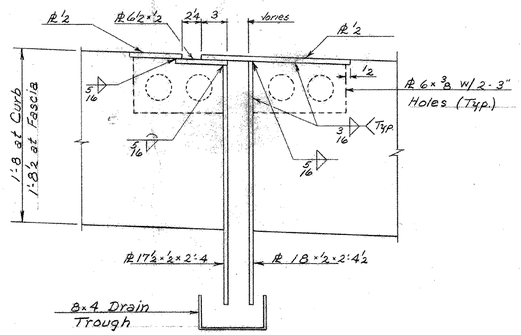

SECTION C-C

SCALE: 1/2" = 1'-0

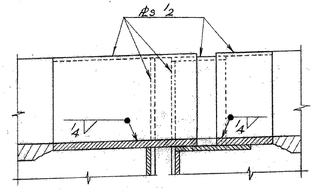

ELEVATION D-D

NOT TO SCALE

NOTES

1. See BR. 400 For General Notes.
2. See BR. 413 for additional Expansion Dam details.
3. All steel completely embedded in concrete may be ASTM A-36. Except as otherwise noted all other steel shall be ASTM A-242 with a composition suitable for use as a corrosion-resistant metal.

THIS SHEET FOR REFERANCE ONLY
BERLIN IM 089-1(20)
BRIDGES 40 N&S

SHEET 89 OF 104

STATE OF VERMONT
DEPARTMENT OF HIGHWAYS

PROJECT BERLIN - MONTPELIER
TOWNS OF BERLIN & MONTPELIER
ROUTE NO. I 89 STA. 193+50±
I 89 OVER VT. 12
EXPANSION DAM PLAN AND DETAILS
SCALE AS NOTED
IN CHARGE W. SMITH
DRAWN BY W. TRIPP CHECKED BY R. LADD 11-67
PROJECT NO. I 89-1[illegible] (30)
SHEET 163 OF [illegible] BR. 412

62 761