Metric

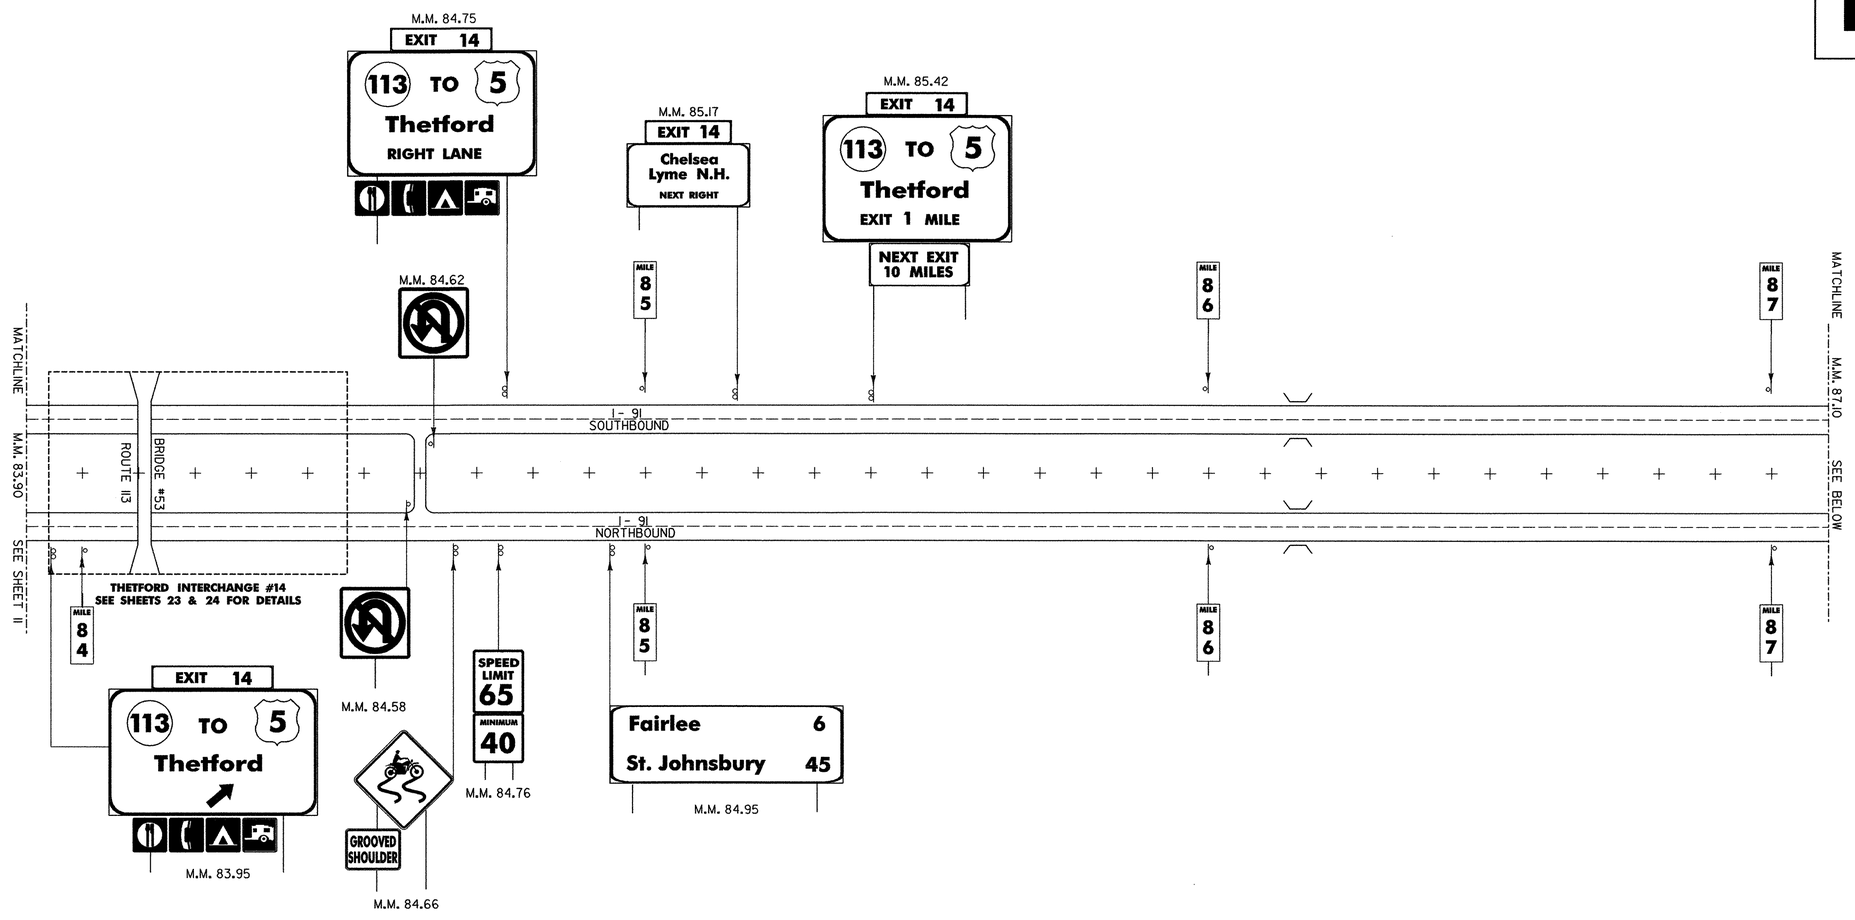

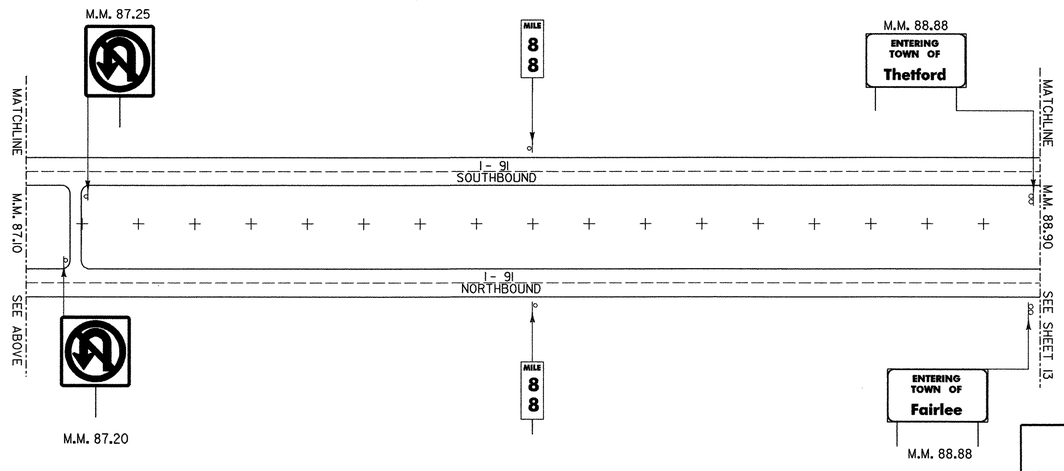

NOTE:
ALL SIGNS AND POSTS SHOWN ON THIS SHEET ARE TO BE REMOVED UNLESS OTHERWISE NOTED.

EXISTING SIGNS
SB - 18
NB - 19

MAINLINE EXISTING SIGNS

DuBois & King inc.
engineering planning management development

PROJECT NAME : **HARTFORD - NEWBURY**	PROJECT NO. : **IM 091 -2 (69)**
DESIGN FILE NAME: ...\za046LA01.dgn	
IPARM FILE NAME:	PLOT DATE: 12/12/2005
SURVEYED BY: NAS, RAN	SURVEY DATE: FEB 1998
SQUAD LEADER: J.W. TUCKER	DRAWN BY: S.J. BIJOLLE
	SHEET: 12 OF 180