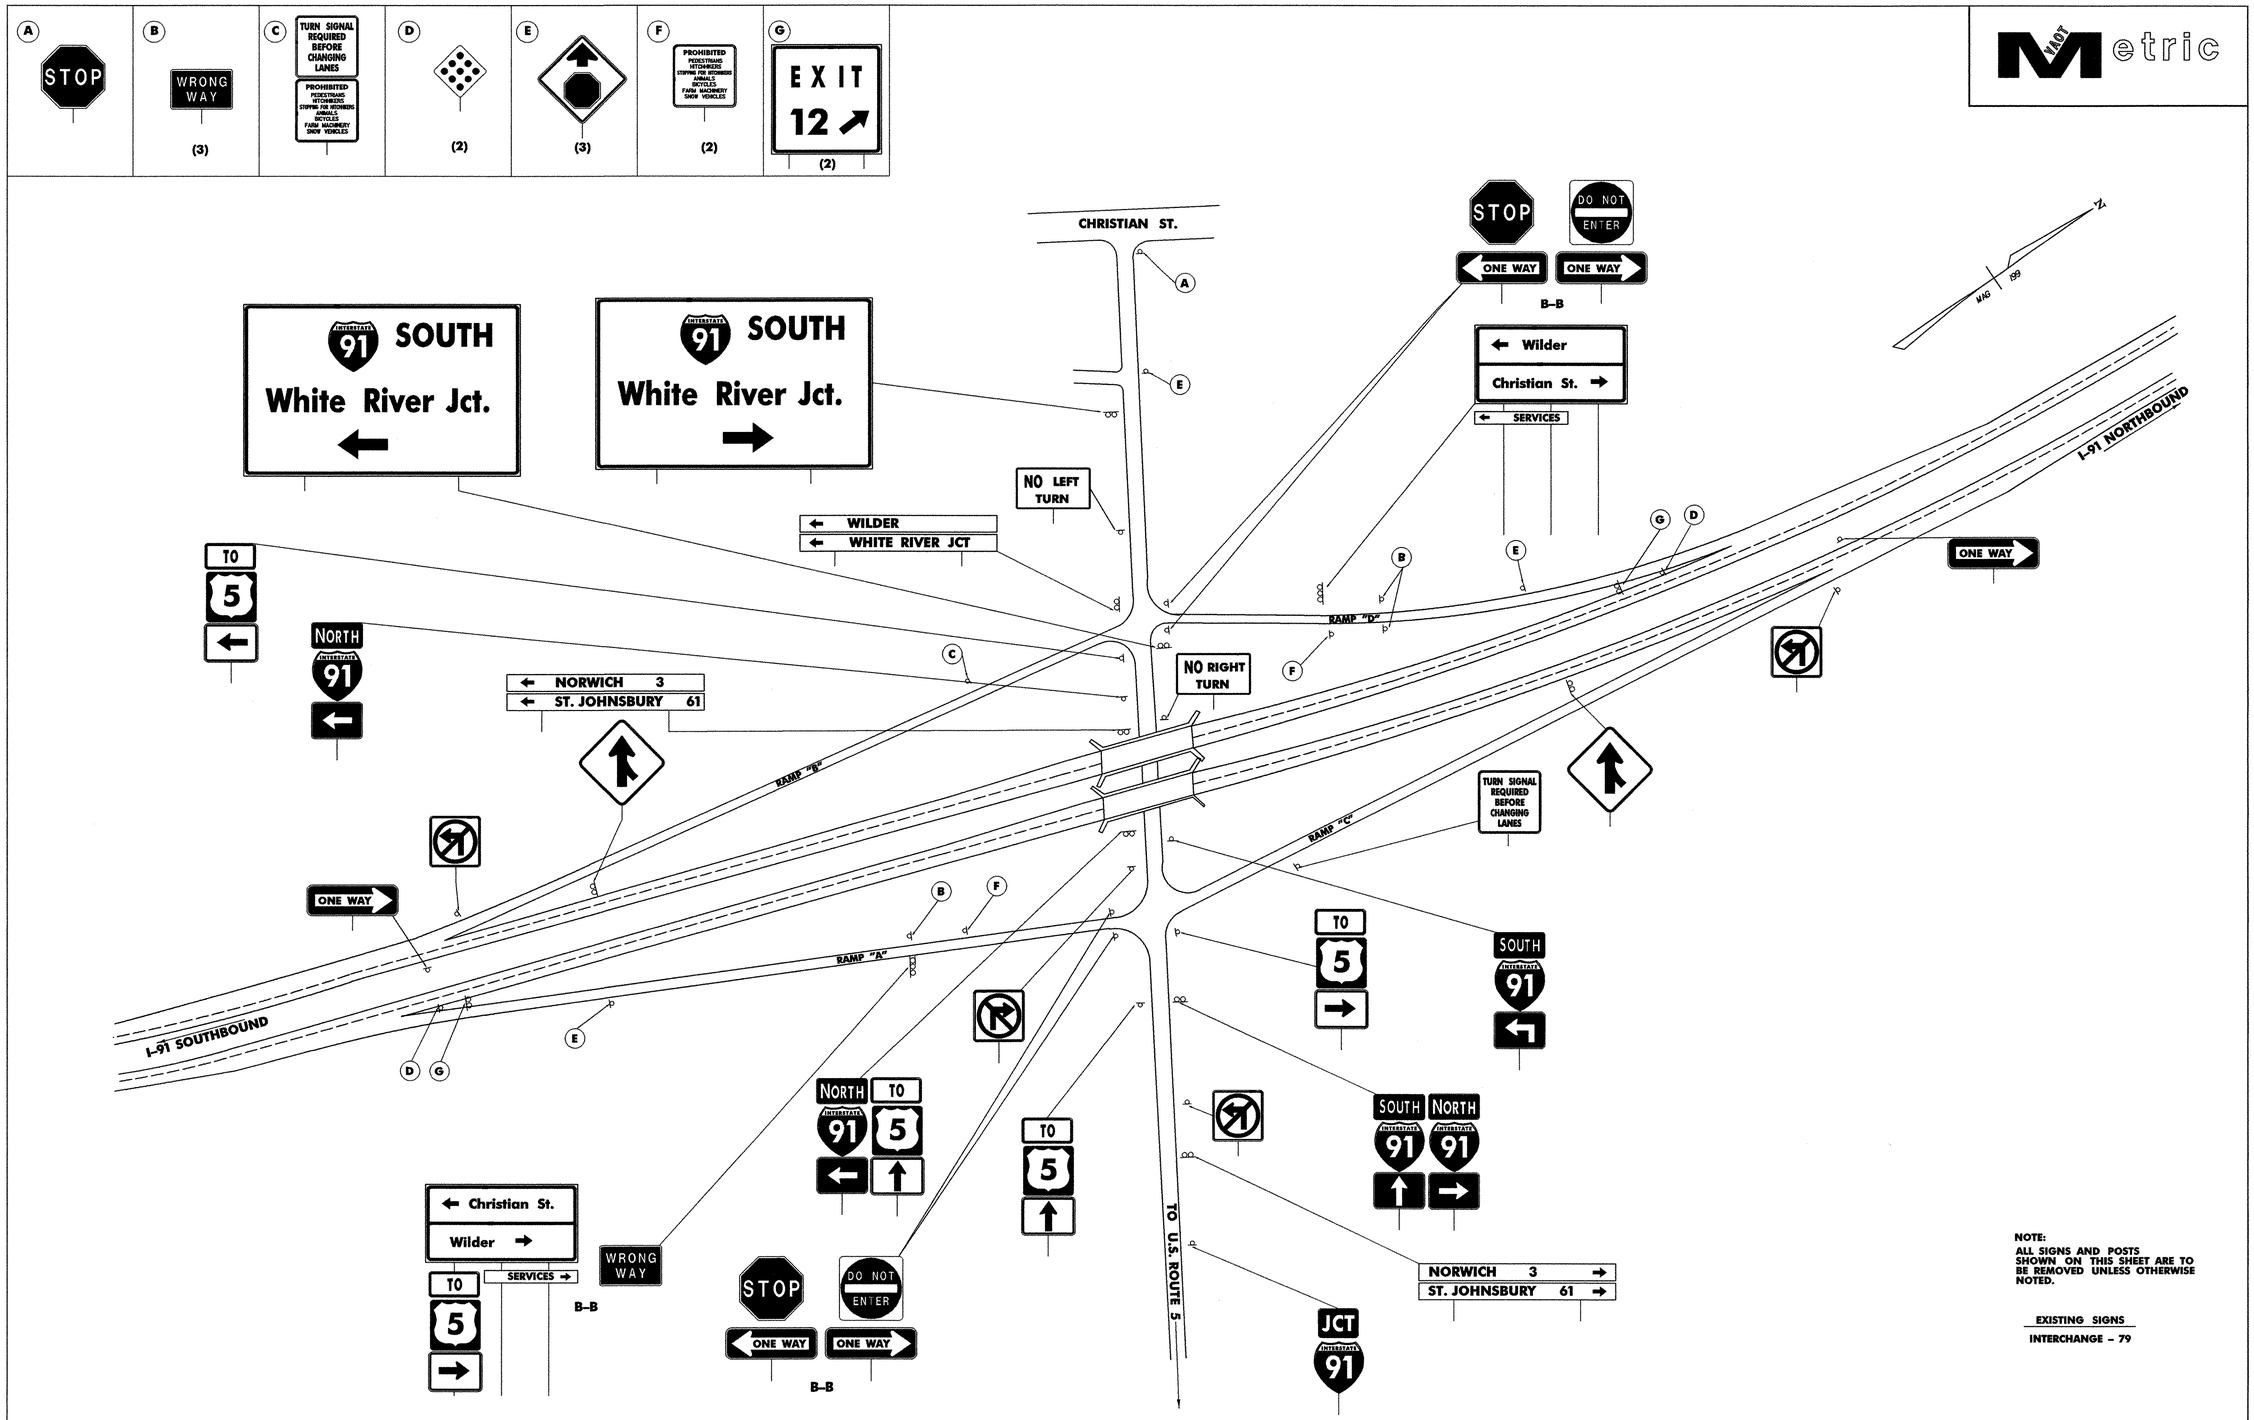

NOTE:
ALL SIGNS AND POSTS SHOWN ON THIS SHEET ARE TO BE REMOVED UNLESS OTHERWISE NOTED.

EXISTING SIGNS

INTERCHANGE – 79

WILDER INTERCHANGE #12	**EXISTING SIGNS**	DuBois & King inc. engineering planning management development	PROJECT NAME : **HARTFORD – NEWBURY**	PROJECT NO. : **IM 091 –2 (69)**
			DESIGN FILE NAME: ...\ZA046LA03.DGN IPARM FILE NAME: SURVEYED BY: NAS, RAN SQUAD LEADER: J.W. TUCKER	PLOT DATE: 12/12/2005 SURVEY DATE: FEB 1998 DRAWN BY: S.J. BIJOLLE SHEET: 20 OF 180