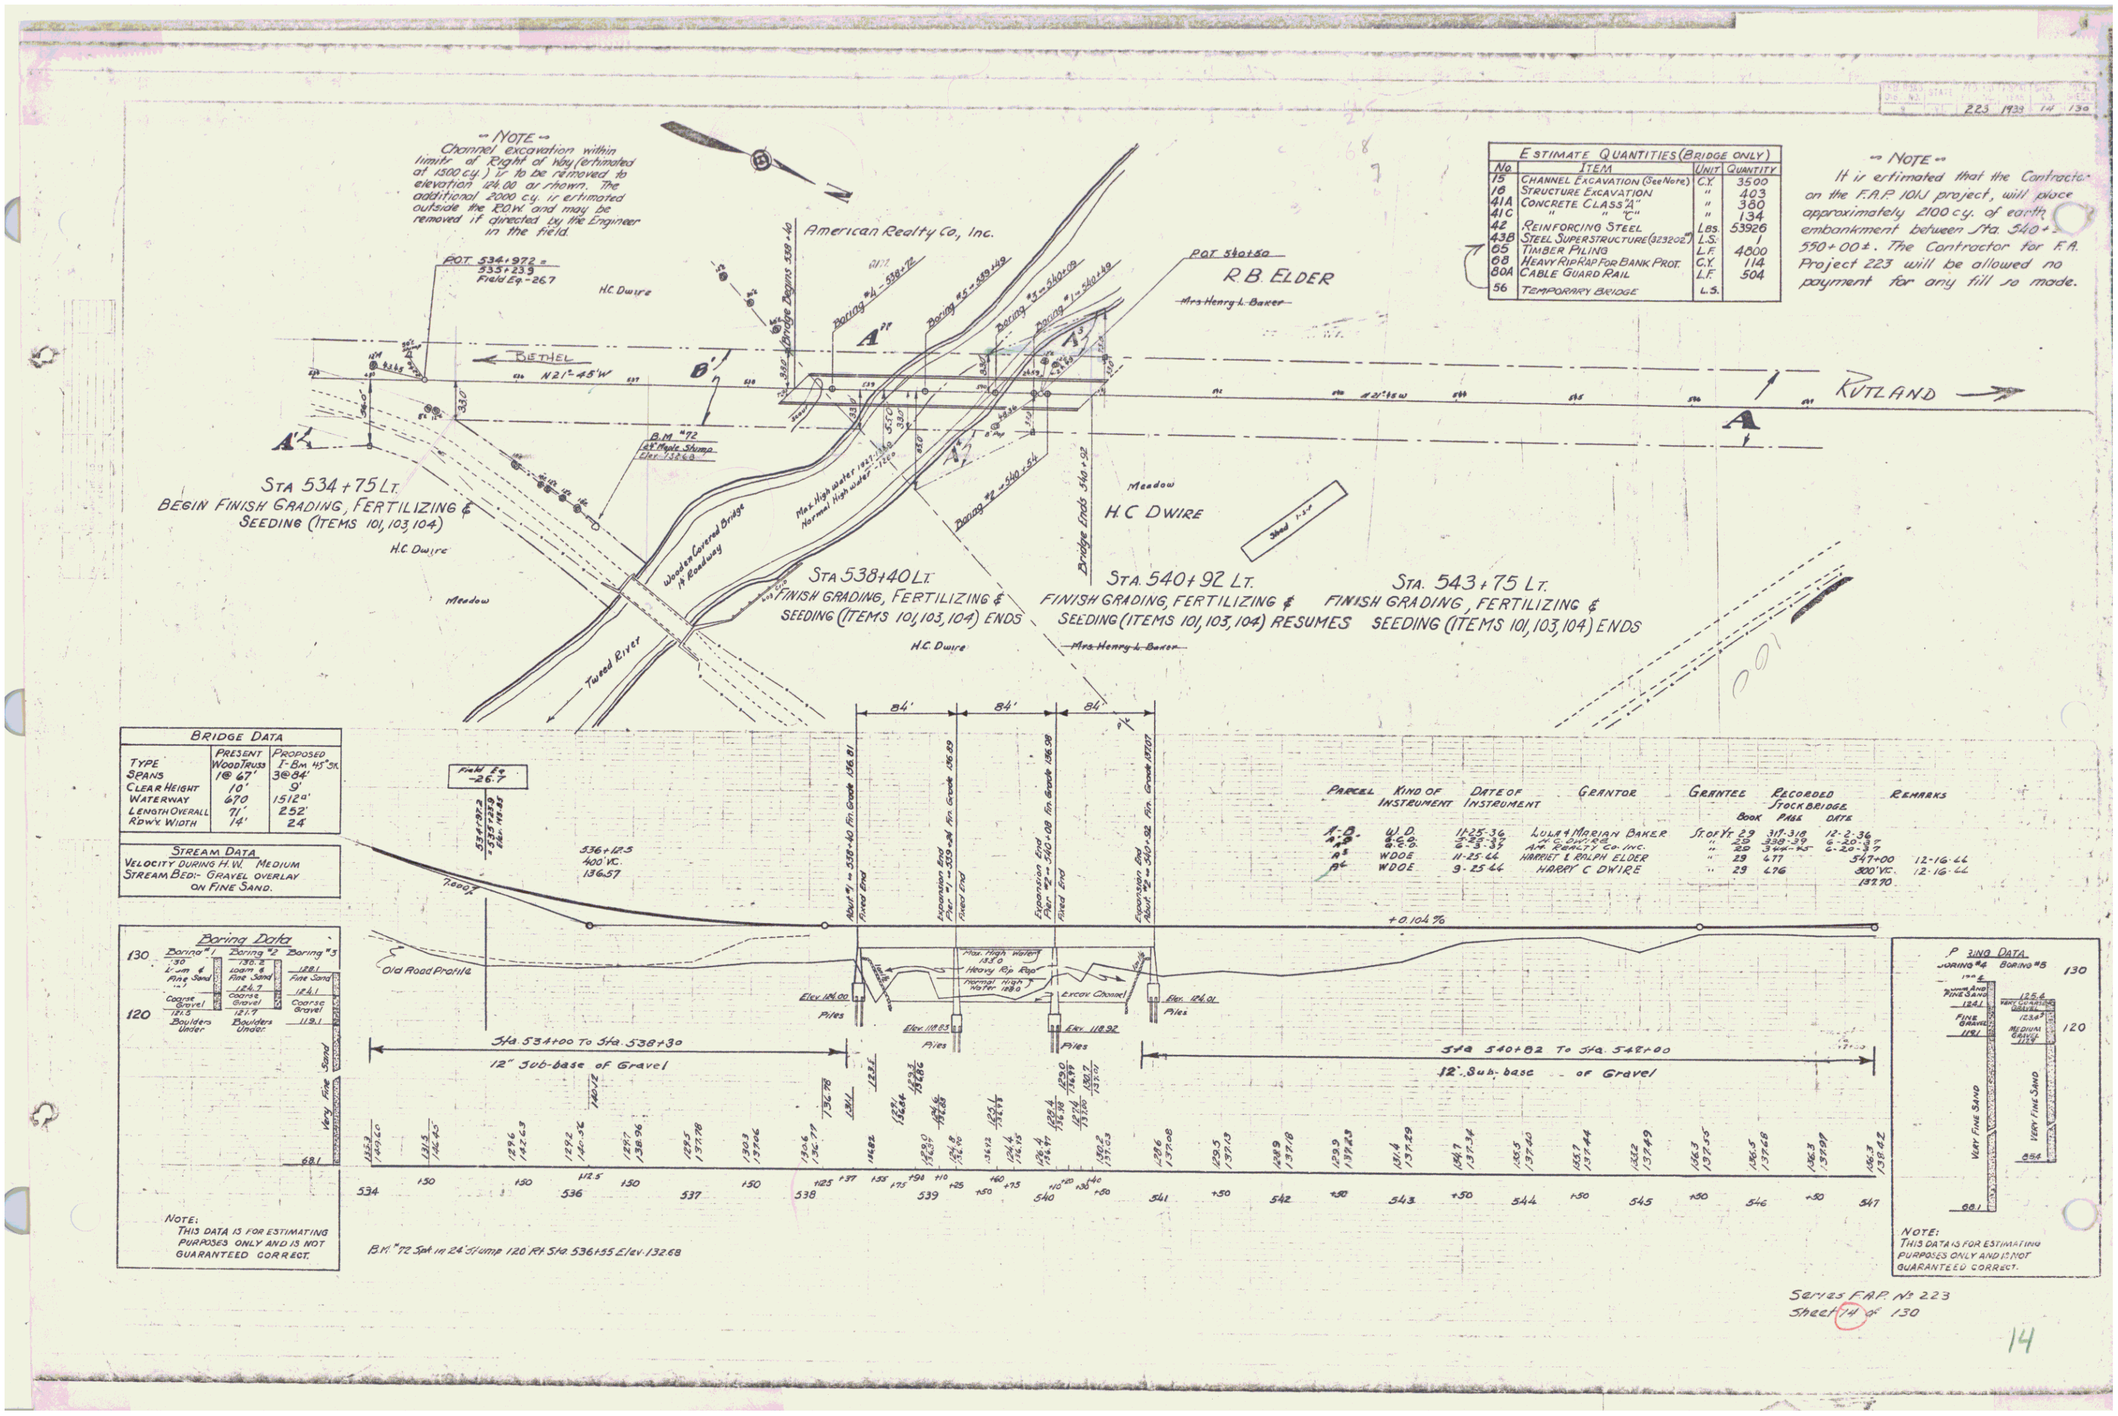

ESTIMATE QUANTITIES (BRIDGE ONLY)			
No.	ITEM	UNIT	QUANTITY
15	CHANNEL EXCAVATION (See Note)	C.Y.	3500
16	STRUCTURE EXCAVATION	"	403
41A	CONCRETE CLASS "A"	"	380
41C	" " "C"	"	134
42	REINFORCING STEEL	LBS.	53926
43B	STEEL SUPERSTRUCTURE (323202)	L.S.	1
65	TIMBER PILING	L.F.	4800
68	HEAVY RIP RAP FOR BANK PROT.	C.Y.	114
80A	CABLE GUARD RAIL	L.F.	504
56	TEMPORARY BRIDGE	L.S.	

-- NOTE --
It is estimated that the Contractor on the F.A.P. 101J project, will place approximately 2100 c.y. of earth embankment between Sta. 540+ 550+00±. The Contractor for F.A. Project 223 will be allowed no payment for any fill so made.

BRIDGE DATA	PRESENT	PROPOSED
TYPE	WOOD TRUSS	I-BM 45° SK.
SPANS	1@ 67'	3@84'
CLEAR HEIGHT	10'	9'
WATERWAY	670	1512 □'
LENGTH OVERALL	71'	252'
RDWY. WIDTH	14'	24'

STREAM DATA
VELOCITY DURING H.W. MEDIUM
STREAM BED:- GRAVEL OVERLAY ON FINE SAND.

PARCEL	KIND OF INSTRUMENT	DATE OF INSTRUMENT	GRANTOR	GRANTEE	RECORDED STOCKBRIDGE BOOK	PAGE	DATE	REMARKS
A-B	W.D.	11-25-36	LULA & MARIAN BAKER	St. of Vt.	29	317-318	12-2-36	
A-B	Q.C.D.	5-25-37	H.C. DWIRE	"	29	338-39	6-20-37	
A	Q.C.D.	6-3-37	AM. REALTY CO. INC.	"	29	344-45	6-20-37	
A3	WDOE	11-25-44	HARRIET & RALPH ELDER	"	29	477	547+00	12-16-44
A4	WDOE	9-25-44	HARRY C DWIRE	"	29	476	500' VC. 137.70	12-16-44

Series F.A.P. No. 223
Sheet 14 of 130

14