CABLE GUARD RAIL REQUIRED ON RIGHT

Sta. 55+00 to Sta. 69+00 Length 1400 ft.

WOOD GUARD RAIL REQUIRED ON LEFT

Sta. 59+35 to Sta. 59+59	Length	24 ft.
" 63+38 " " 63+62	"	24 ft.
" 66+43 " " 66+67	"	24 ft.

NEW CULVERTS REQUIRED

Sta. 54+10	New 18" Corrug. Galv. Metal Pipe	Length 32 ft	Culvert quantities Sta. 54+10 Not included in Estimate of Extension
	Concrete Class "B" (1-2½-3)	3.1 Cu. yd.	
	Reinforcing Steel	33 Lbs.	
Sta. 59+47	New 18" Corrug. Galv. Metal Pipe	Length 42 ft	
	Concrete Class "B" (1-2½-3)	3.1 Cu. yds.	
	Reinforcing Steel	33 Lbs.	
Sta. 63+50	New 18" Corrug. Galv. Metal Pipe	Length 32 ft.	
	Concrete Class "B" (1-2½-3)	3.1 Cu. yds.	
	Reinforcing Steel	33 Lbs.	
Sta. 66+55	New 3'x5' Plank Conc. Box	Length 36 ft.	
	Concrete Class "A" (1-2-4)	17.1 Cu. yds.	
	Reinforcing Steel	1117 Lbs.	

MP 5.892

STA. 55+00 (P.O.T.)
END OF PROJECT F.R. 3.B. - BEGINNING OF EXTENSION

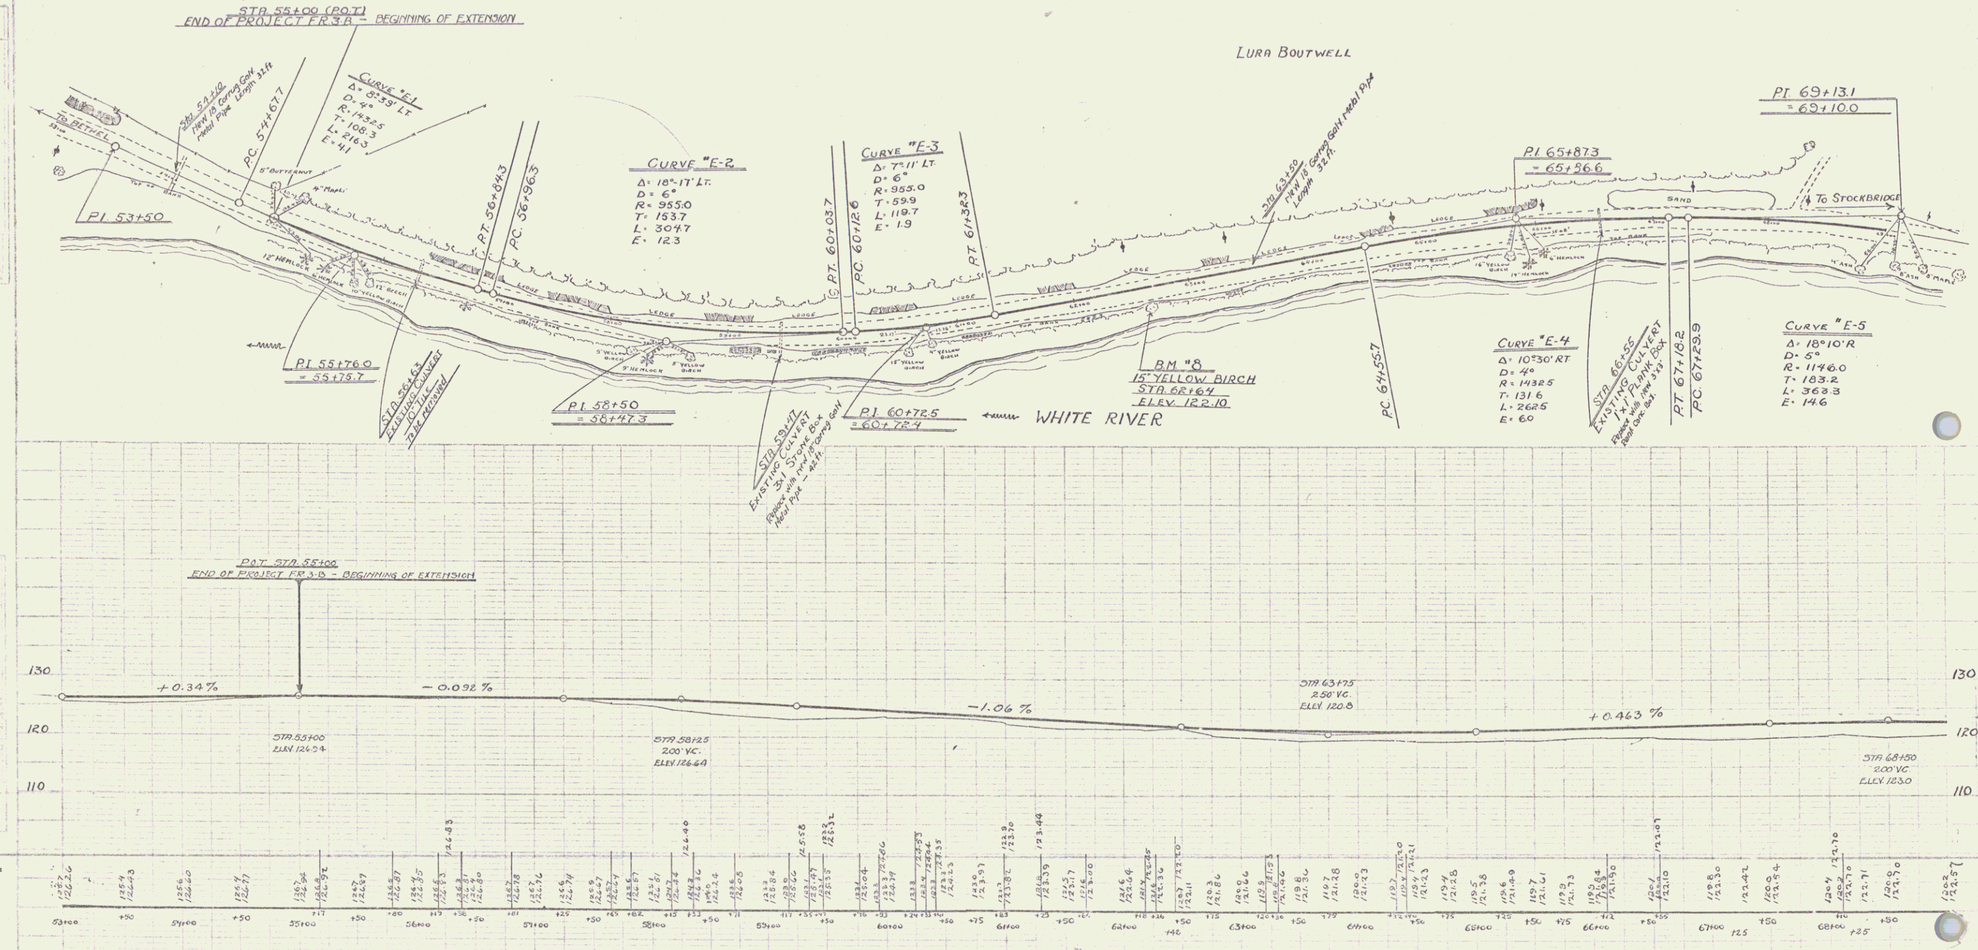

P.O.T. STA. 55+00
END OF PROJECT F.R. 3.B. - BEGINNING OF EXTENSION

B.M. "7": Spike in Pine Stump, Right Sta. 52+20 ~ Elev. 125.42
B.M. "8": 15" Yellow Birch, Right Sta. 62+64 ~ Elev. 122.10

SERIES F.R. NO. 38
SHEET 2 OF
EXTENSION TOWARD STOCKBRIDGE

2