FED. ROAD DIST. NO.	STATE	FED. AID PROJ. NO.	FISCAL YEAR	SHEET NO.	TOTAL SHEETS
9	VT.				

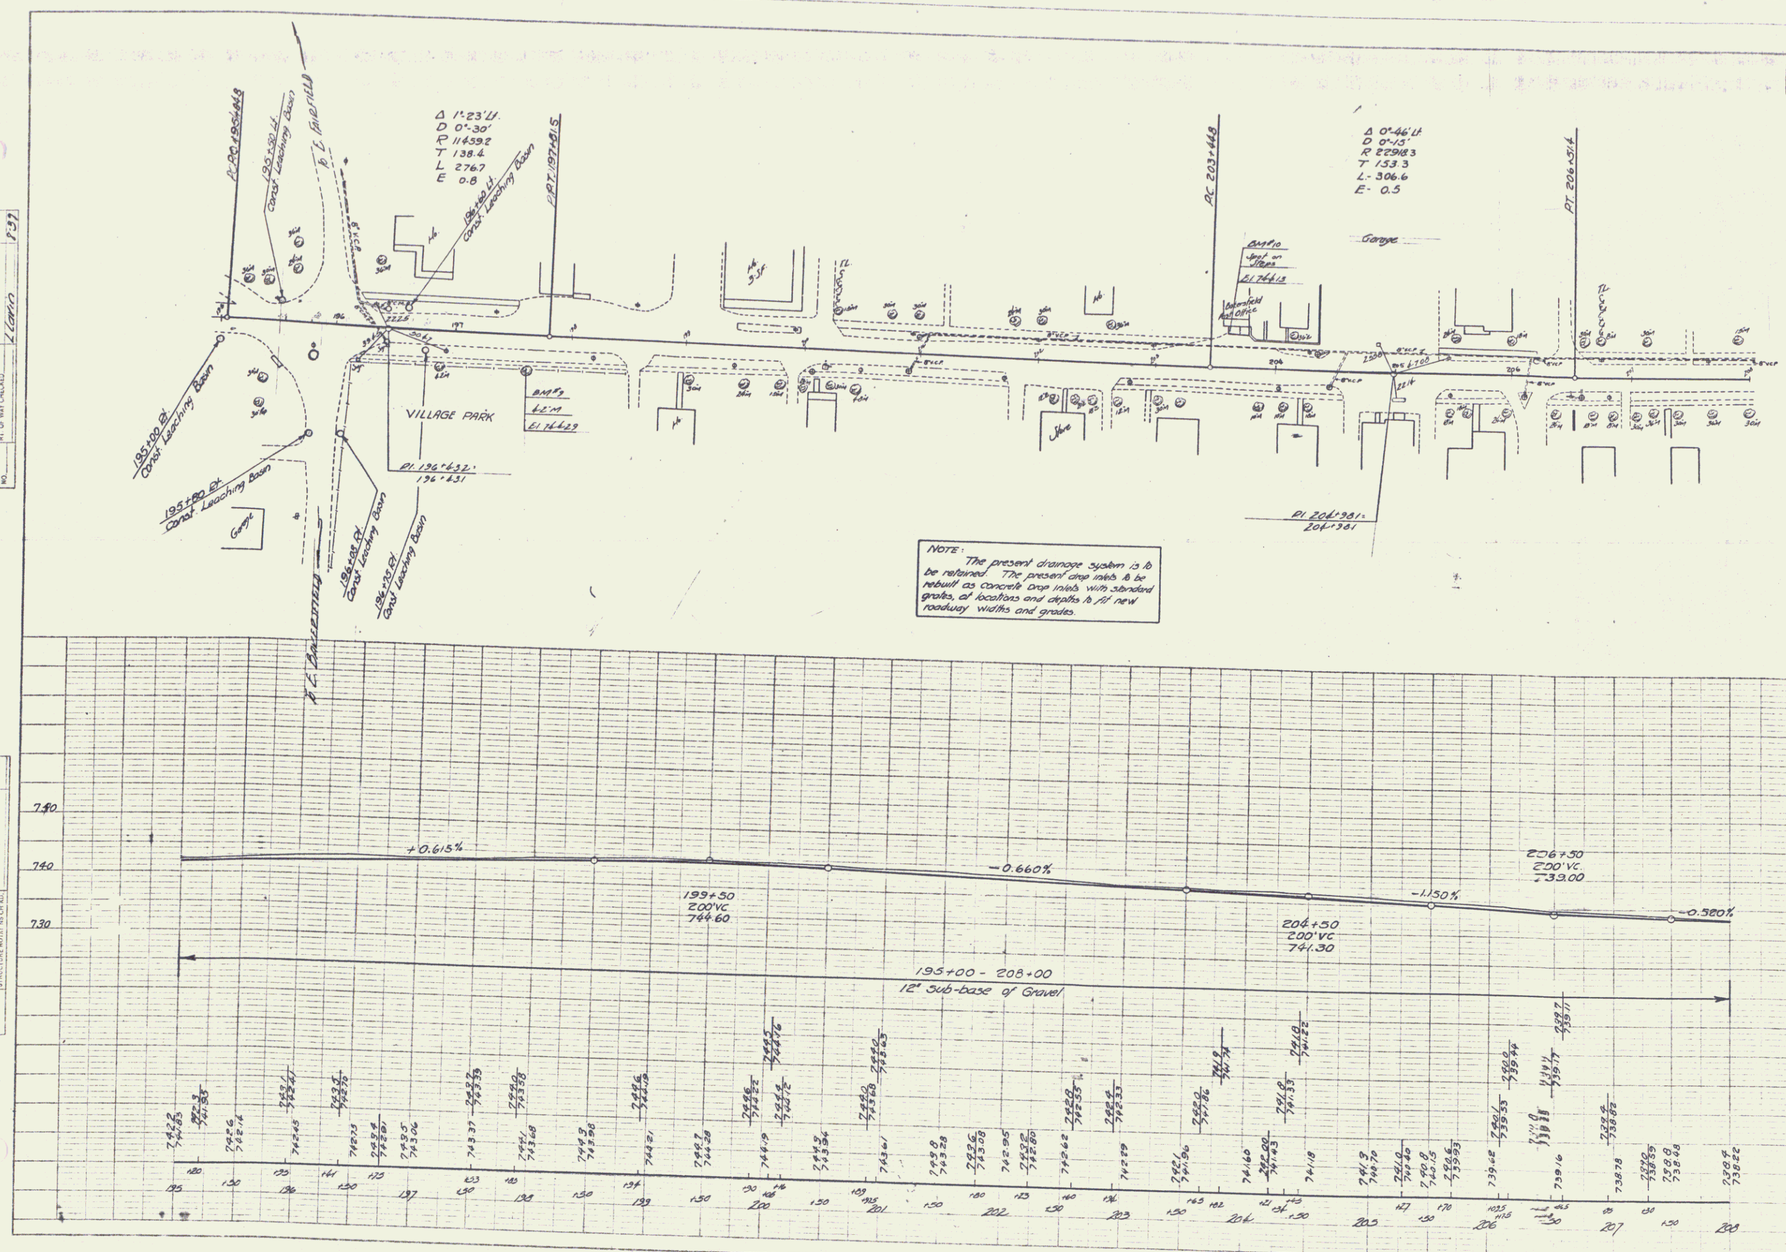

BAKERSFIELD - 151-L
Sheet 2 of 13 sheets L D-151-L

2