FED. ROAD DIV. NO.	STATE	PROJ. NO.	FISCAL YEAR	SHEET NO.	TOTAL SHEETS
I	VT.				

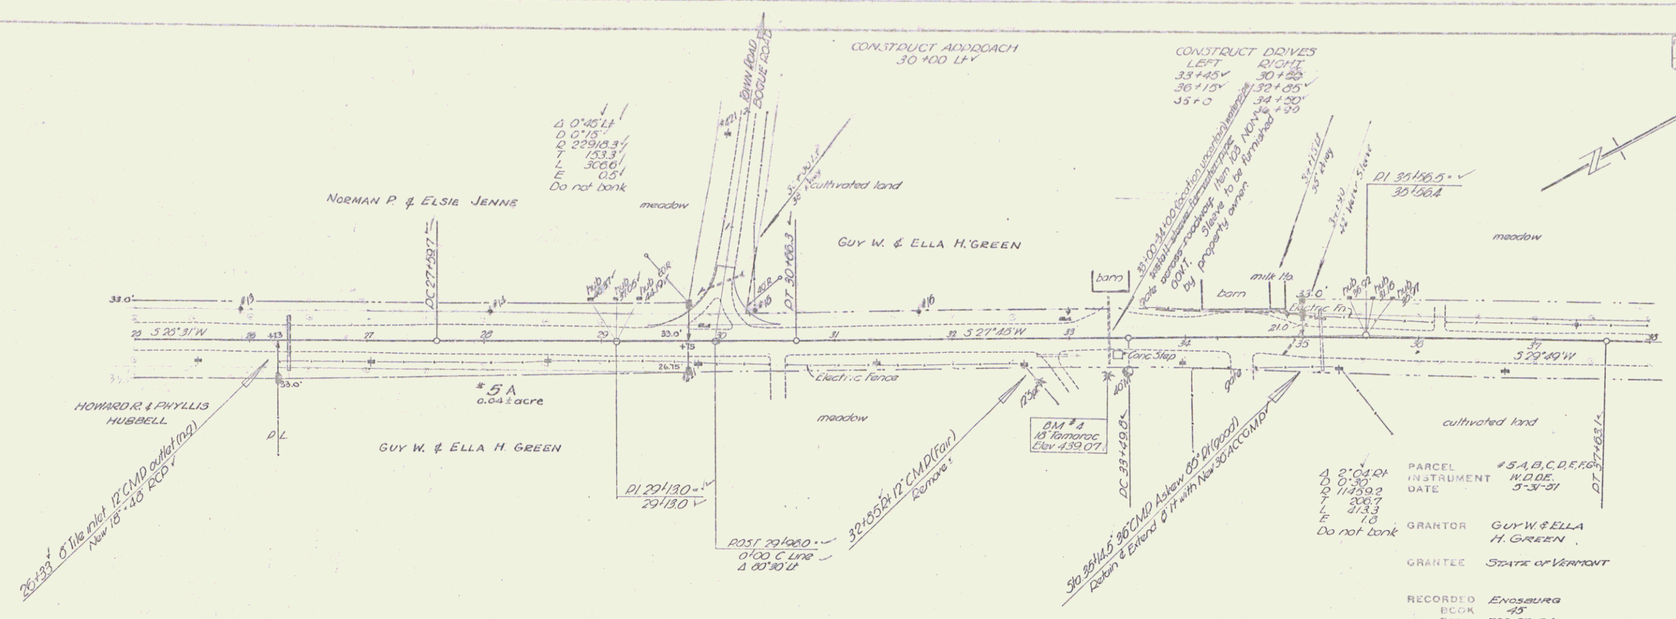

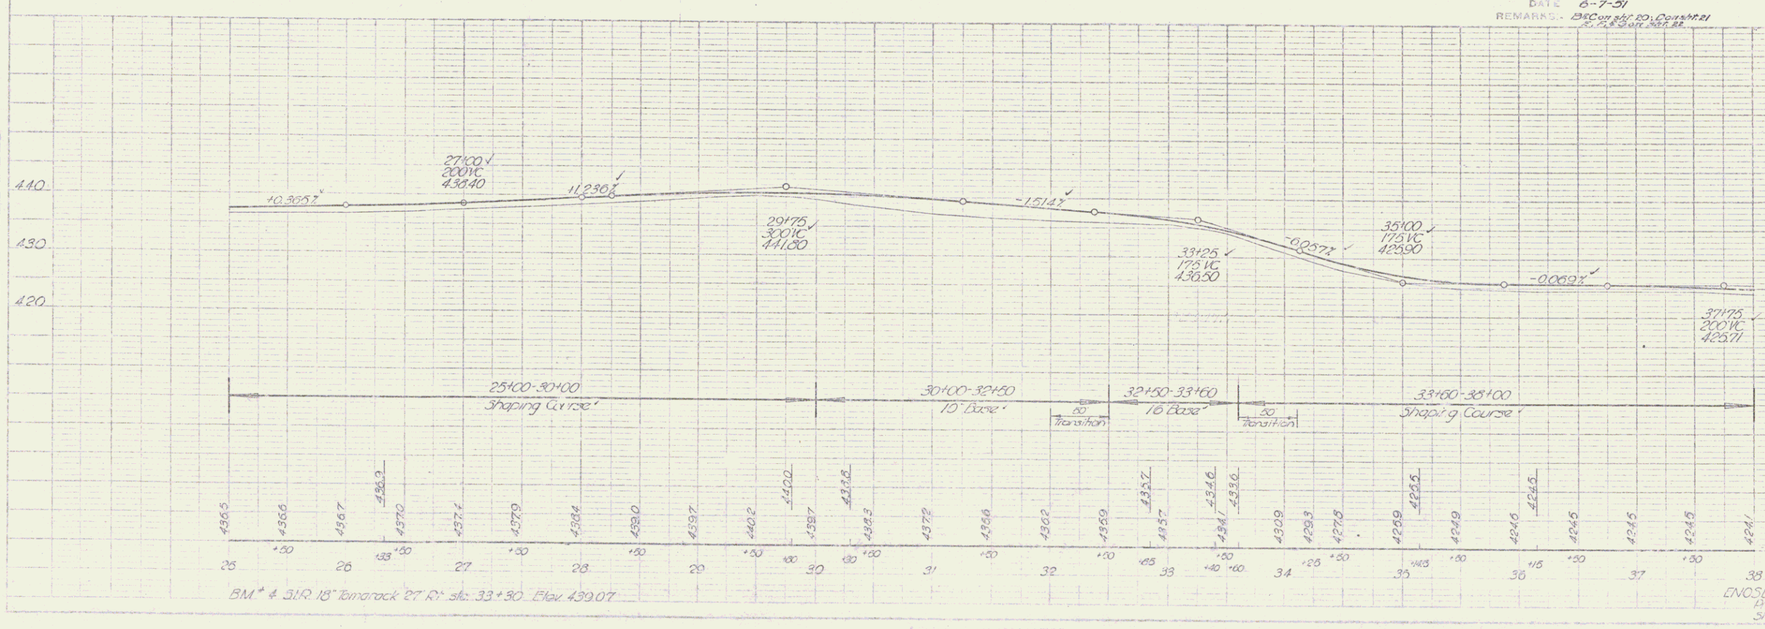

ENOSBURG-BAKERSFIELD
Project no. 151(3)
Sheet 19 of 142 sheets

5