FED. ROAD DIST. NO.	STATE	FEDERAL AID PROJECT	FISCAL YEAR	SHEET NO.	TOTAL SHEETS
9	VT	SAE 4-58	1932	3	16

Tunbridge MP 7.391 - 7.934
Chelsea MP 0.00 - 0.121

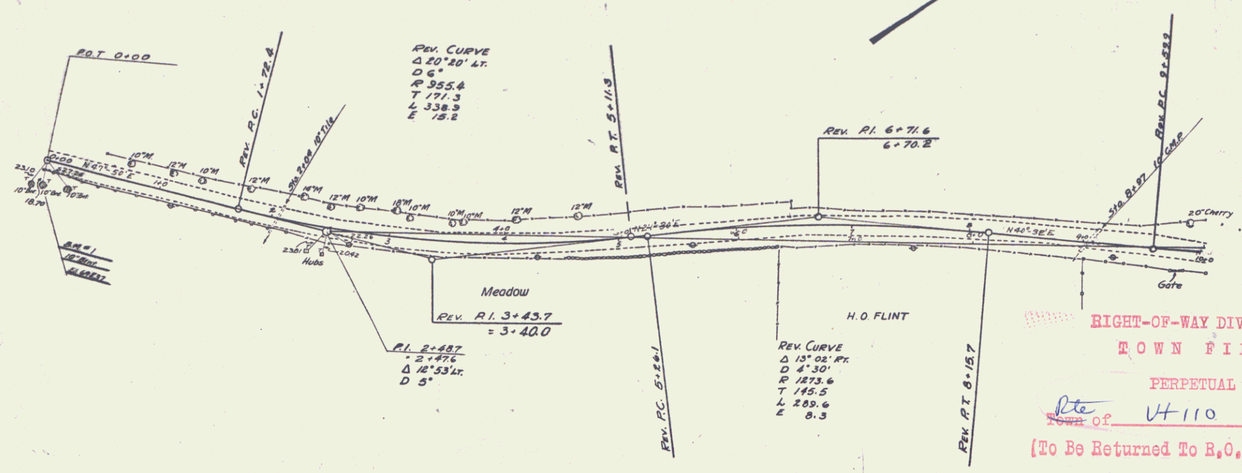

RIGHT-OF-WAY DIVISION
TOWN FILE
PERPETUAL
~~Town~~ Rte of VT 110
(To Be Returned To R.O.W. Division)

Towns: Tunbridge & Chelsea
Project No: SAE 4-58
Date: 1/1/32
Pin # 00R061
Route VT110

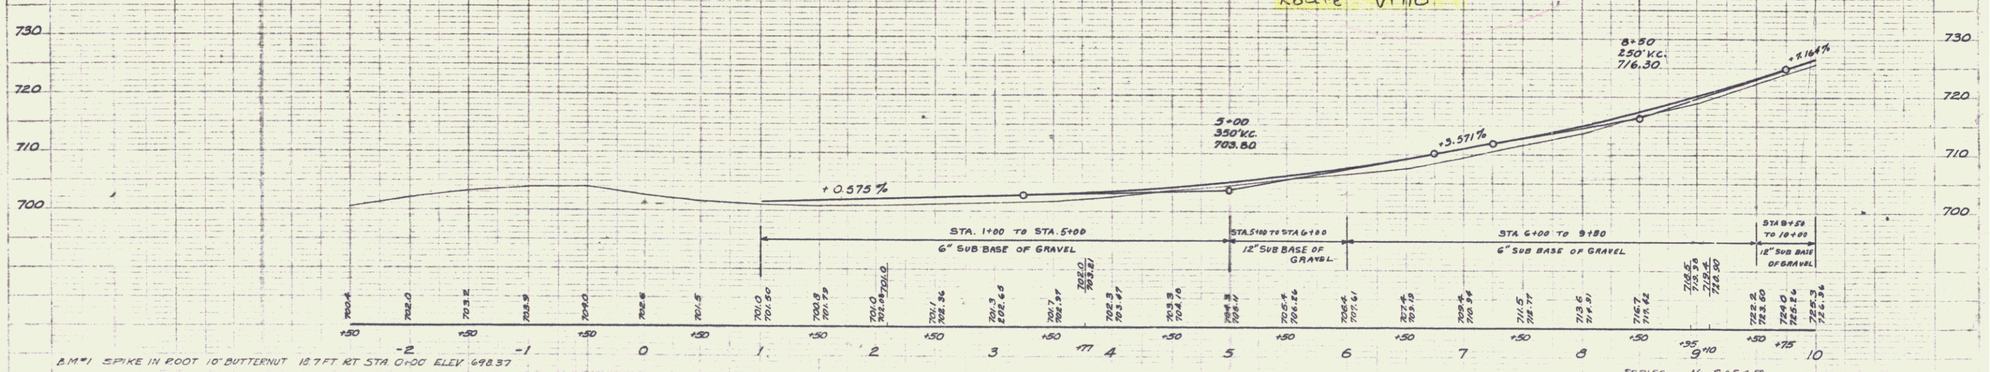

B.M.#1 SPIKE IN ROOT 10" BUTTERNUT 18.7 FT RT STA. 0+00 ELEV 698.37

SERIES No. SAE 4-58 TUNBRIDGE - CHELSEA
SHEET 3 OF 16