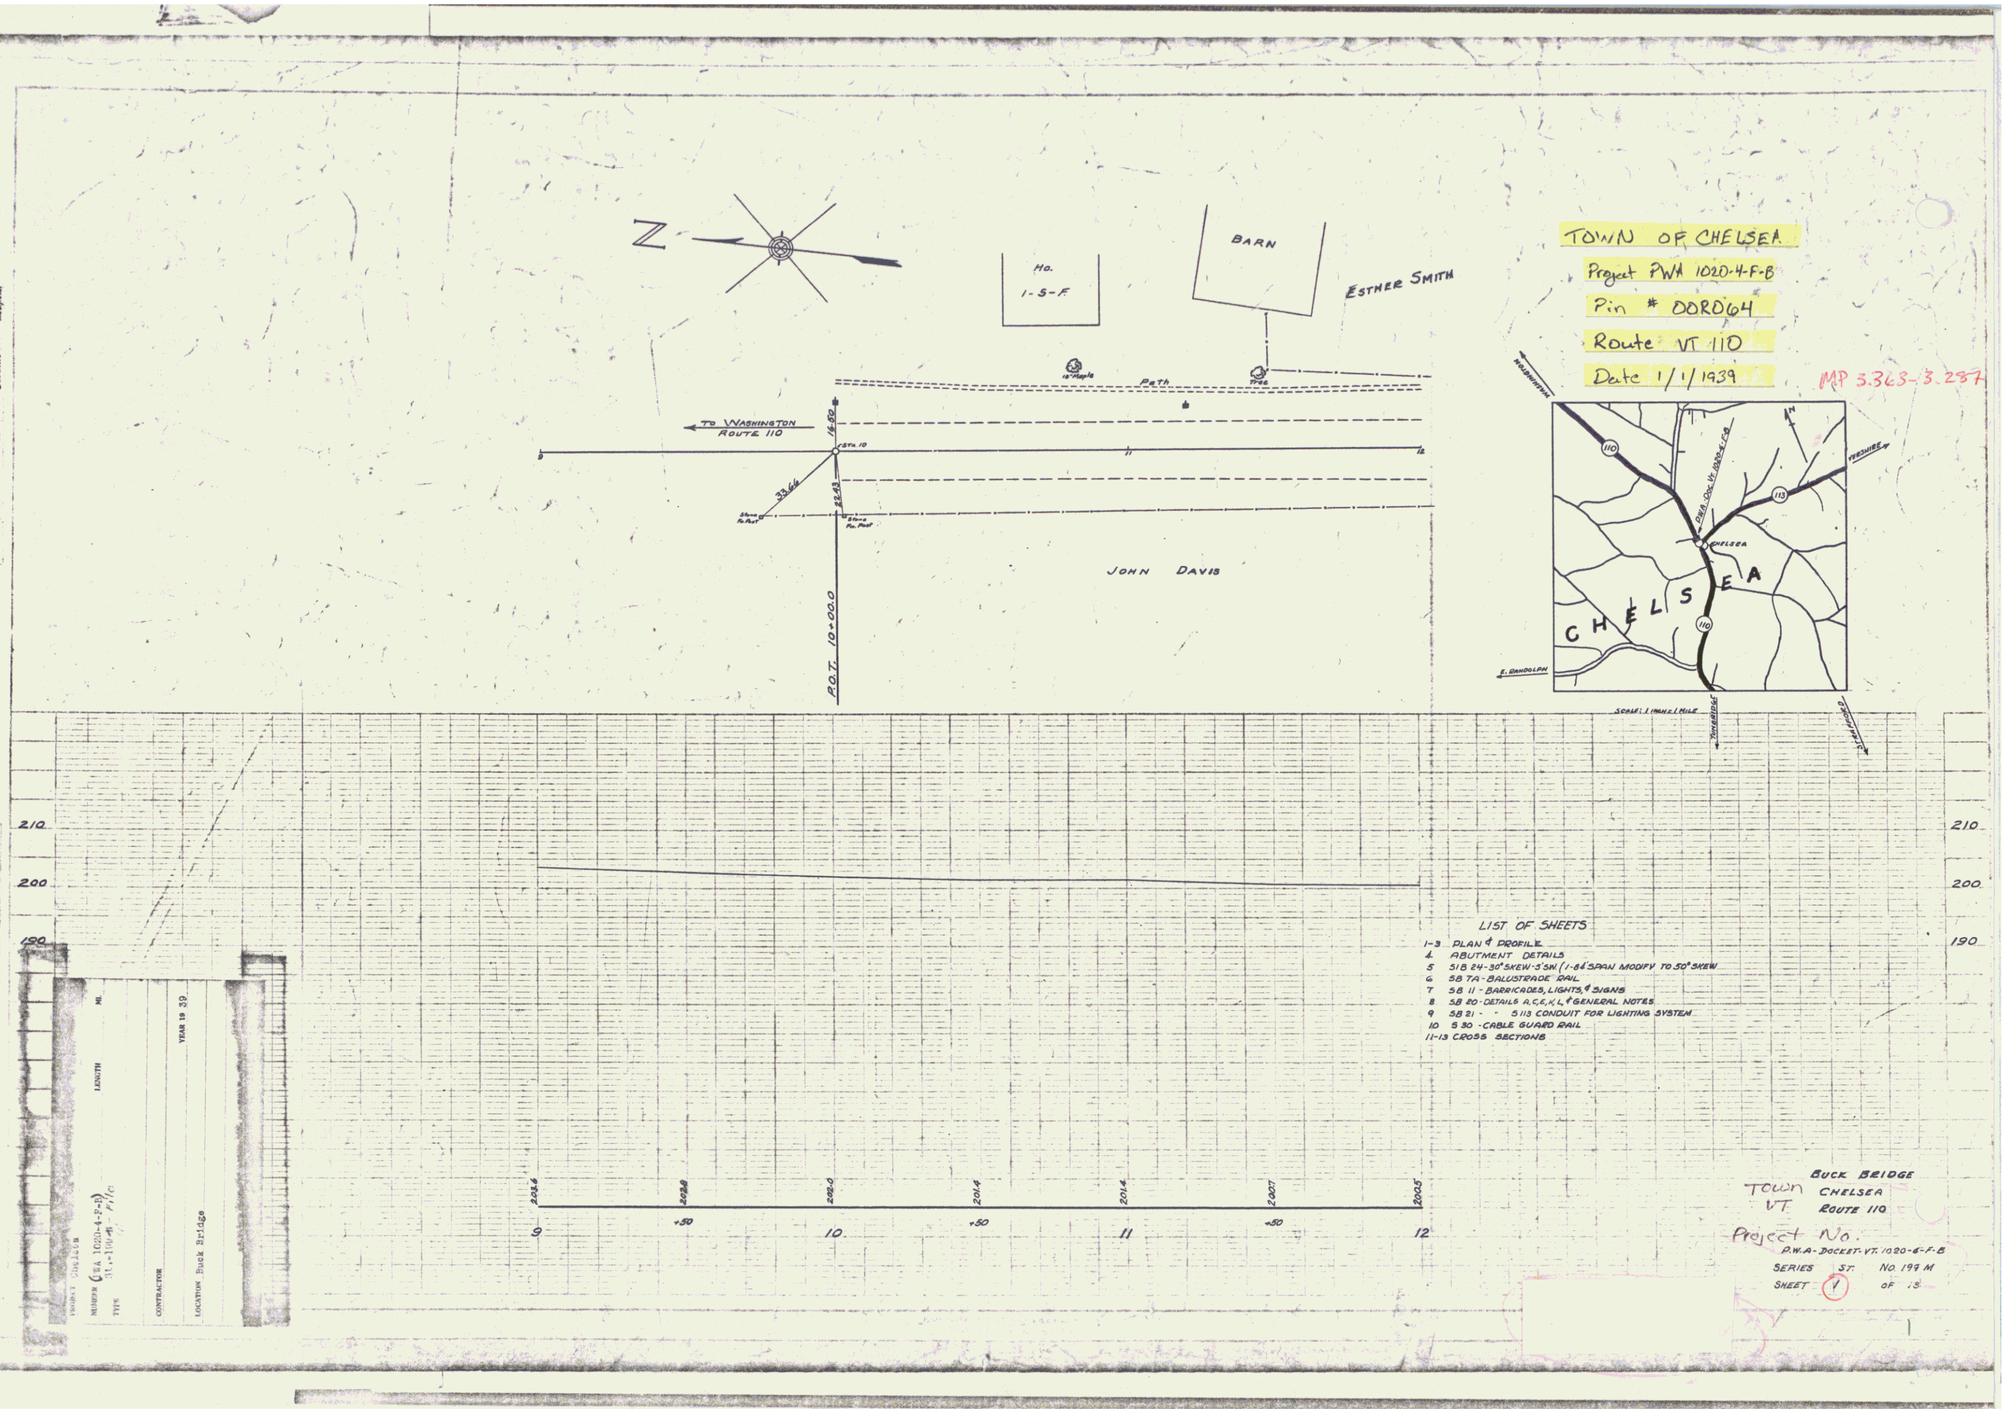
N
Ho.
1-S-F.
BARN
ESTHER SMITH
18" Maple
PATH
TO WASHINGTON
ROUTE 110
STA. 10
33.66
JOHN DAVIS
P.O.T. 10+00.0
TOWN OF CHELSEA
Project PWA 1020-4-F-B
Pin # 000064
Route VT 110
Date 1/1/1939
MP 3.363-3.237
CHELSEA
E. RANDOLPH
SCALE: 1 INCH = 1 MILE
210
200
190
LIST OF SHEETS
1-3 PLAN & PROFILE
4 ABUTMENT DETAILS
5 S/B 24'-30° SKEW-3 SPN (1-8' SPAN MODIFY TO 30° SKEW
6 SB 7A - BALUSTRADE RAIL
7 SB 11 - BARRICADES, LIGHTS, & SIGNS
8 SB 20 - DETAILS A, C, E, K, L, & GENERAL NOTES
9 SB 21 - " S 113 CONDUIT FOR LIGHTING SYSTEM
10 S 30 - CABLE GUARD RAIL
11-13 CROSS SECTIONS
9
10
11
12
Town
VT.
BUCK BRIDGE
CHELSEA
ROUTE 110
Project No.
P.W.A. DOCKET VT. 1020-4-F-B
SERIES ST. NO. 199 M
SHEET 1 OF 13
LENGTH
YEAR 19 39
CONTRACTOR
LOCATION Buck Bridge
TYPE
PLAN
TRACED
DAY COLLINS
COLLINS