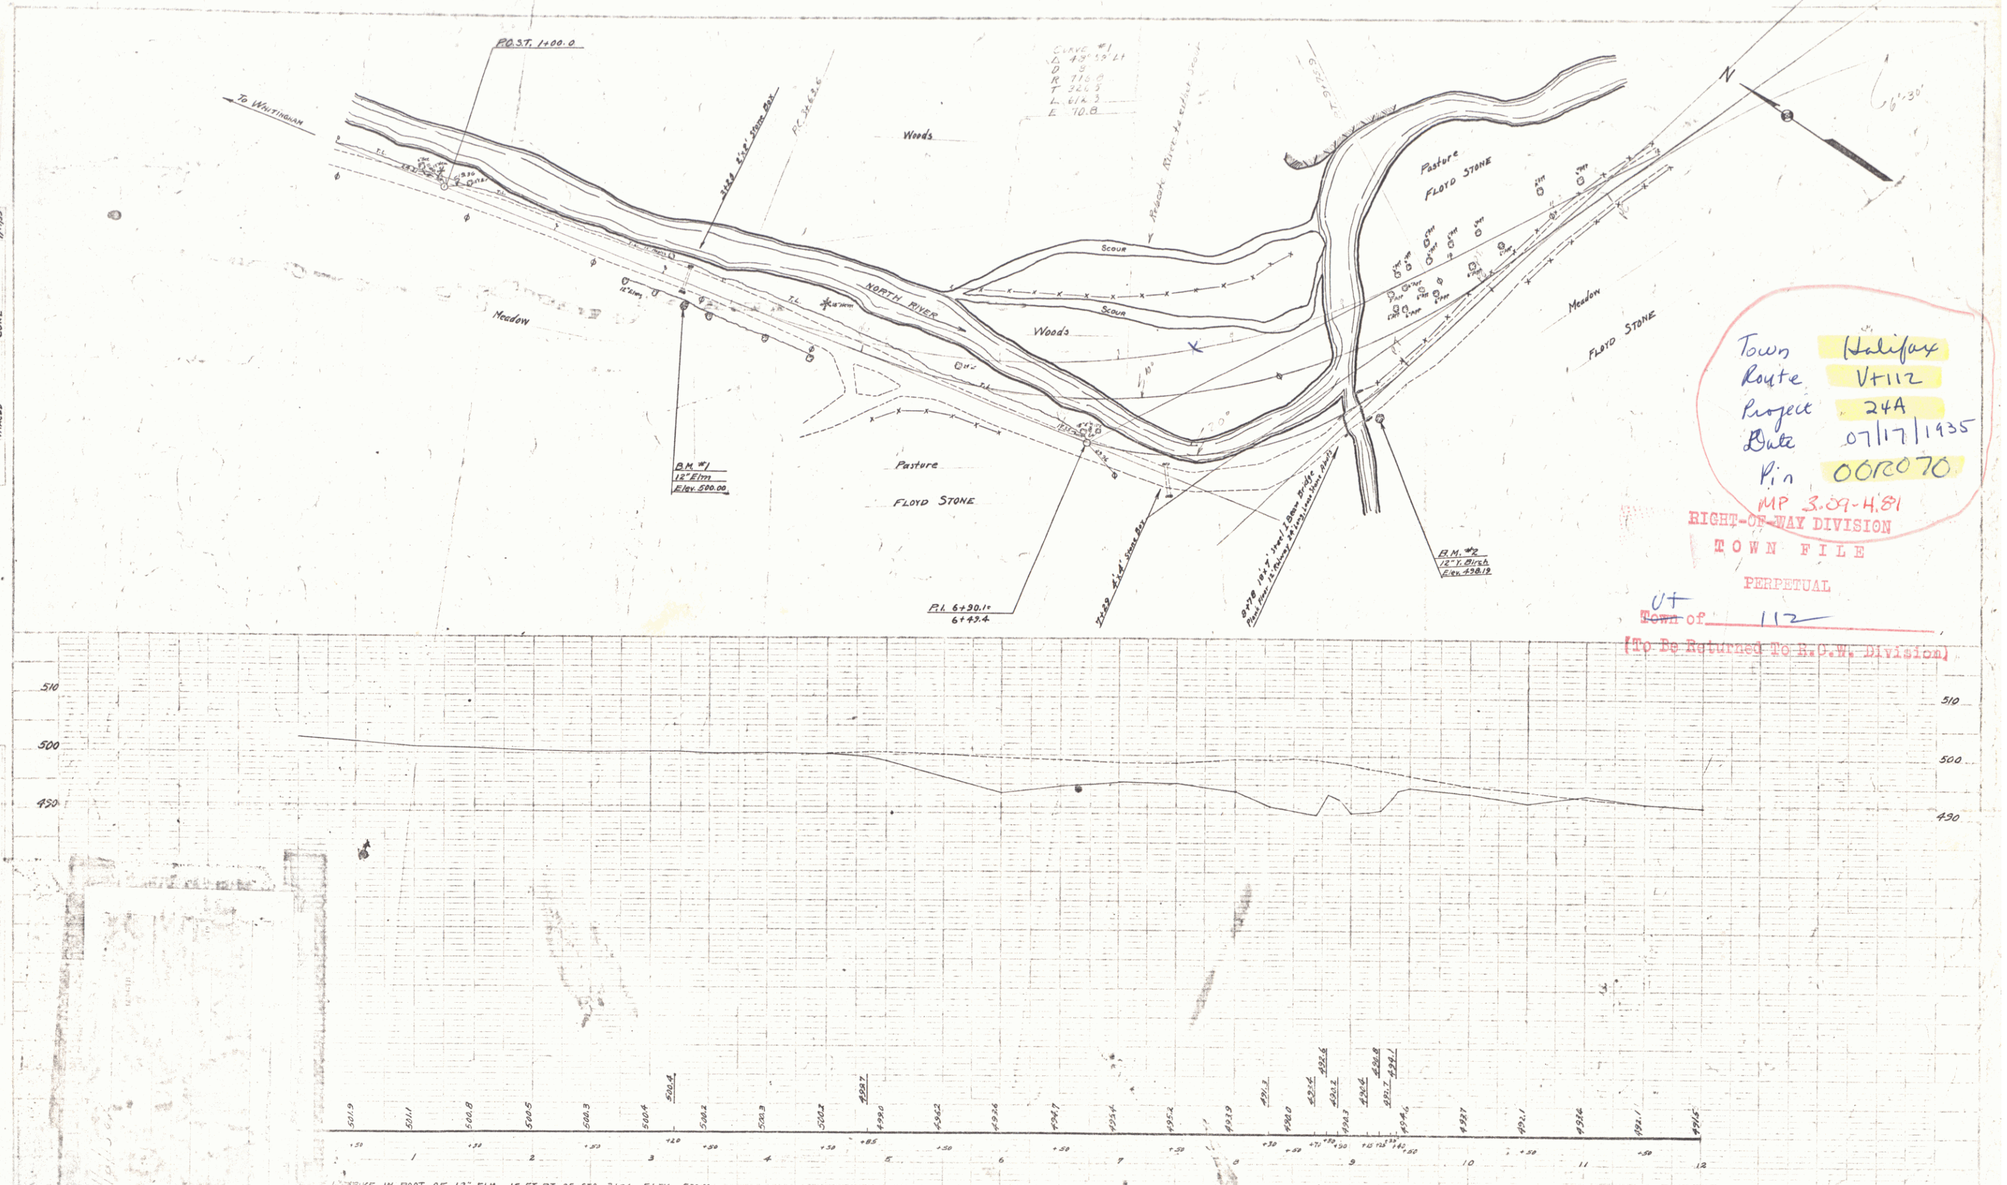

Town Halifax
Route VT112
Project 24A
Date 07/17/1935
Pin 001070
MP 3.09-4.81

RIGHT-OF-WAY DIVISION
TOWN FILE
PERPETUAL
~~Town~~ of VT 112
(To Be Returned To R.O.W. Division)

1 SPIKE IN ROOT OF 12" ELM 15 FT. RT. OF STA. 3+26 ELEV. 500.00
2 SPIKE IN ROOT OF 12" Y. BIRCH 38 FT. RT. OF STA. 8+94 ELEV. 498.19

SHEET 1

DIST. # 1 PLANS 1