
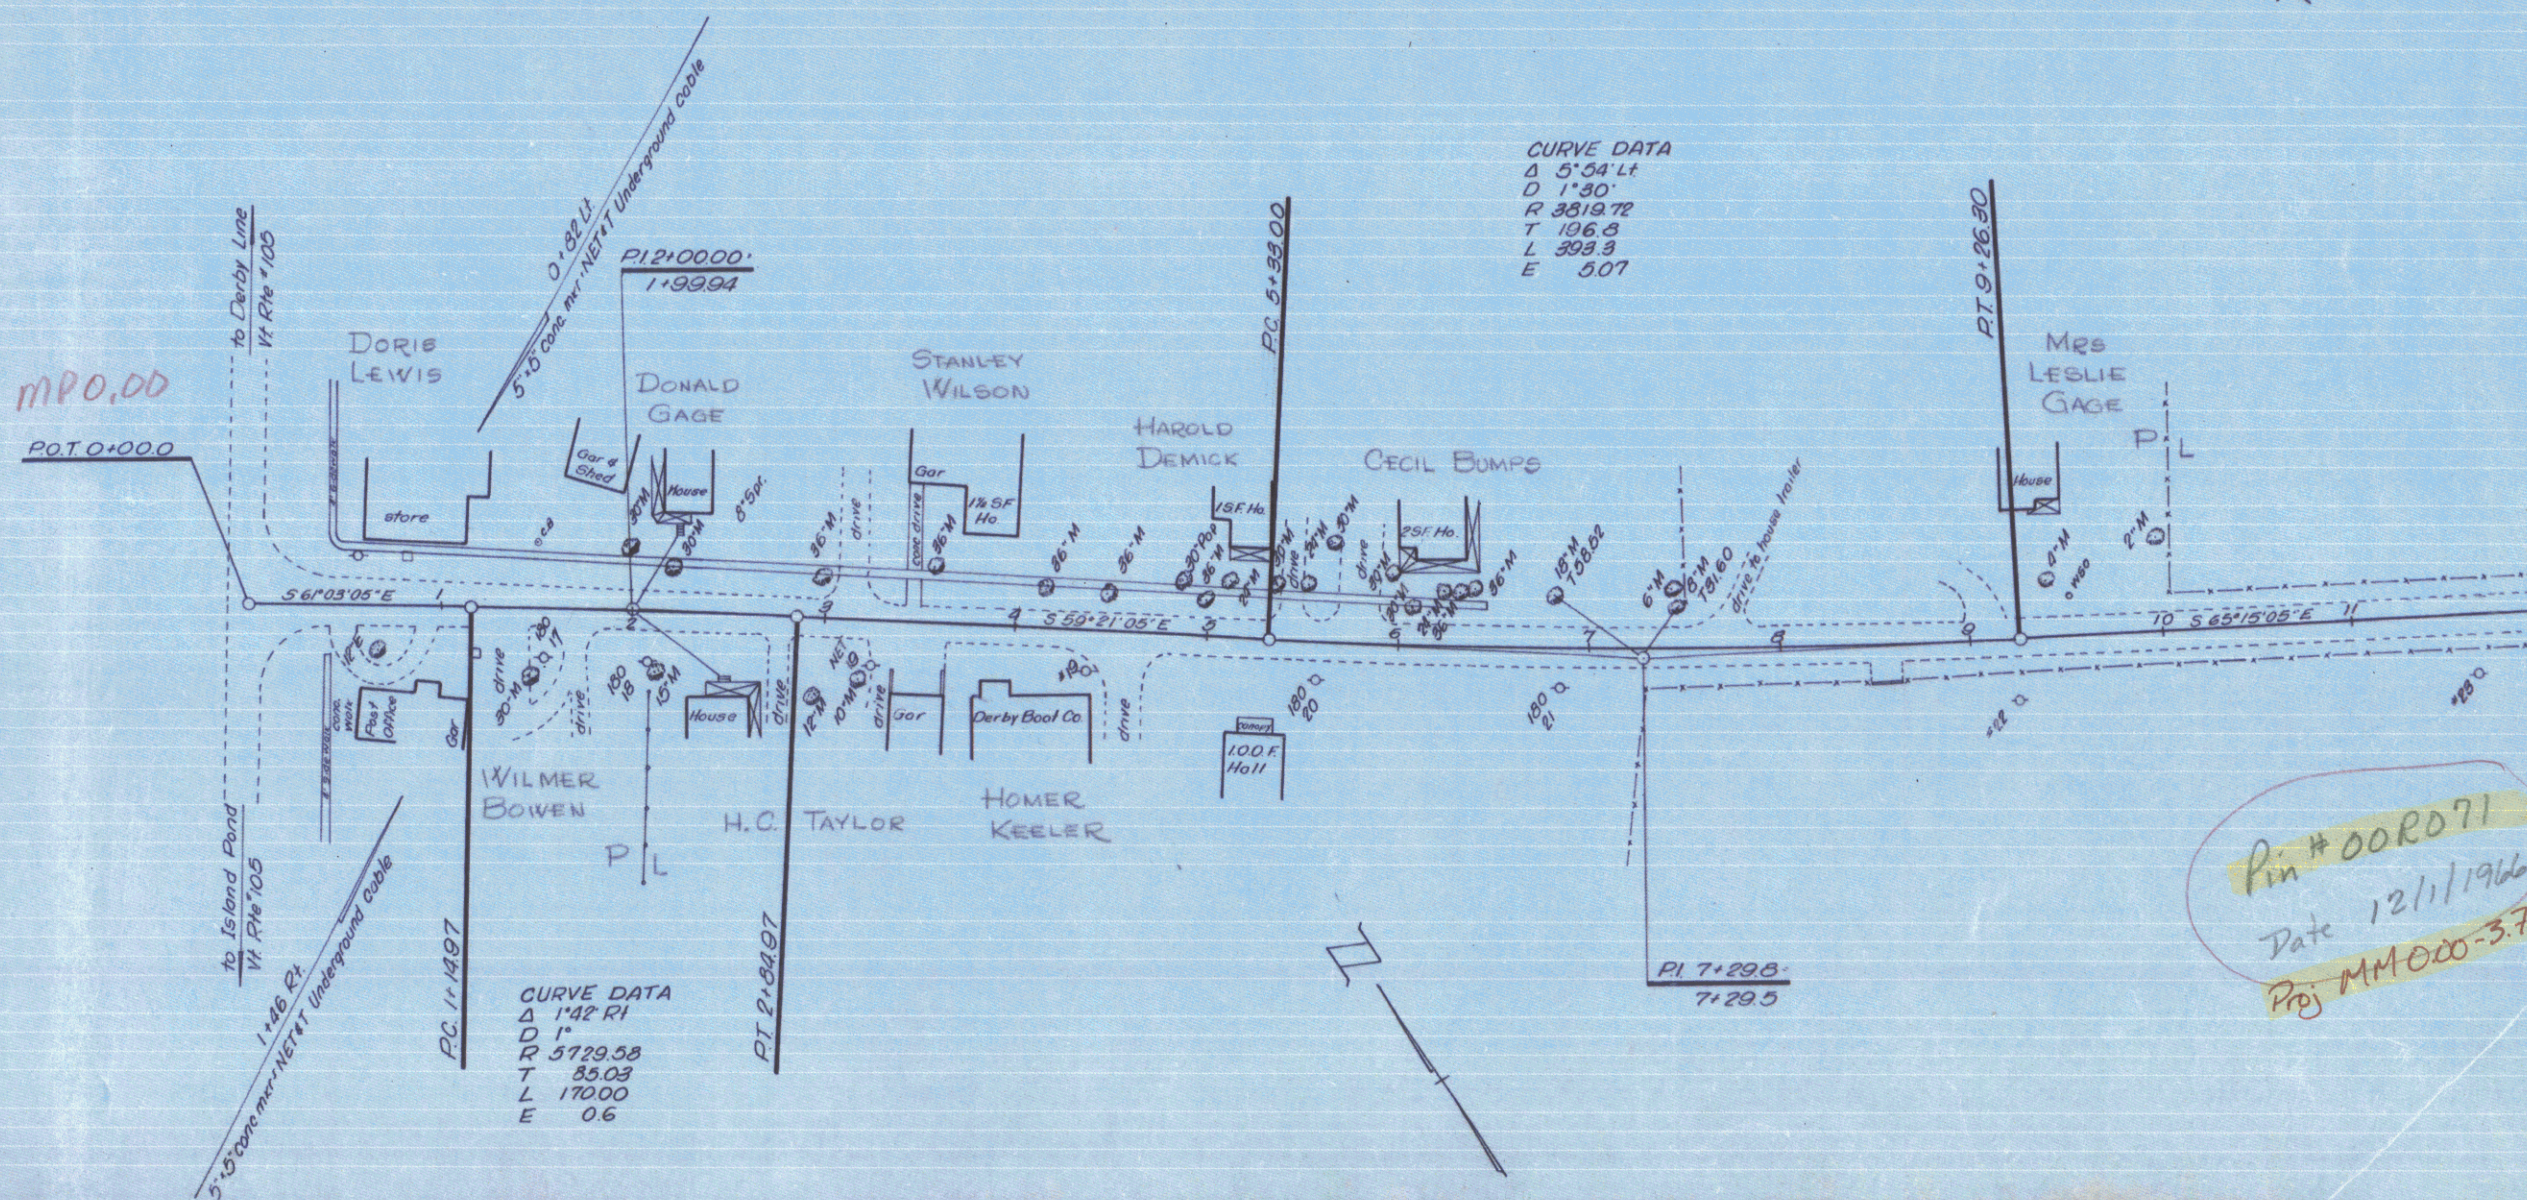


TOWN OF DERBY **COUNTY OF ORLEANS** **VT. ROUTE No III & STATE AID ROUTE No 2** **DERBY CENTER - ISLAND POND ROAD**

BEGINNING AT THE INTERSECTION OF VERMONT ROUTE No 105 AND
VERMONT ROUTE No III AND EXTENDING SOUTHEASTERLY 3.774
MILES TO THE DERBY-HOLLAND TOWN LINE,

LENGTH OF PROJECT 19,226.0 FEET = 3.774 MILES.

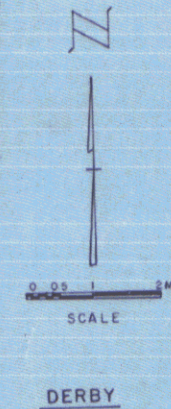

Pin #00R071
Date 12/1/1966
Proj MM000-3.775

SURVEYED BY R. Brown DATE Dec 1966
DRAWN BY L. Brown DATE Jan 1967
TRACED BY L. Brown DATE Jan 1967
DERBY
Vt. Route No III
SCALE 1" = 100 FEET
SHEET 1 OF 1