TOWN OF HOLLAND

Pin# 00R072

COUNTY OF ORLEANS

VT. ROUTE Nº III & STATE AID ROUTE Nº 2

DERBY CENTER - ISLAND POND ROAD

BEGINNING AT THE DERBY-HOLLAND TOWN LINE AND EXTENDING SOUTHEASTERLY 0.142 MILES TO THE HOLLAND-MORGAN TOWN LINE.

LENGTH OF PROJECT 749.0 FEET± 0.142 MILES

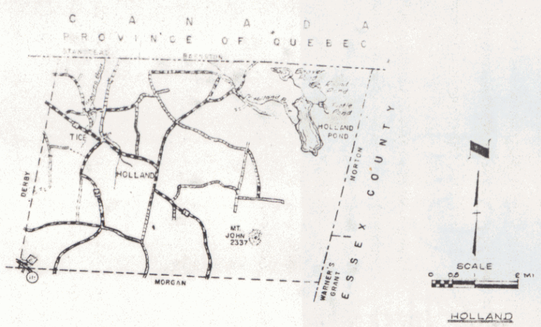

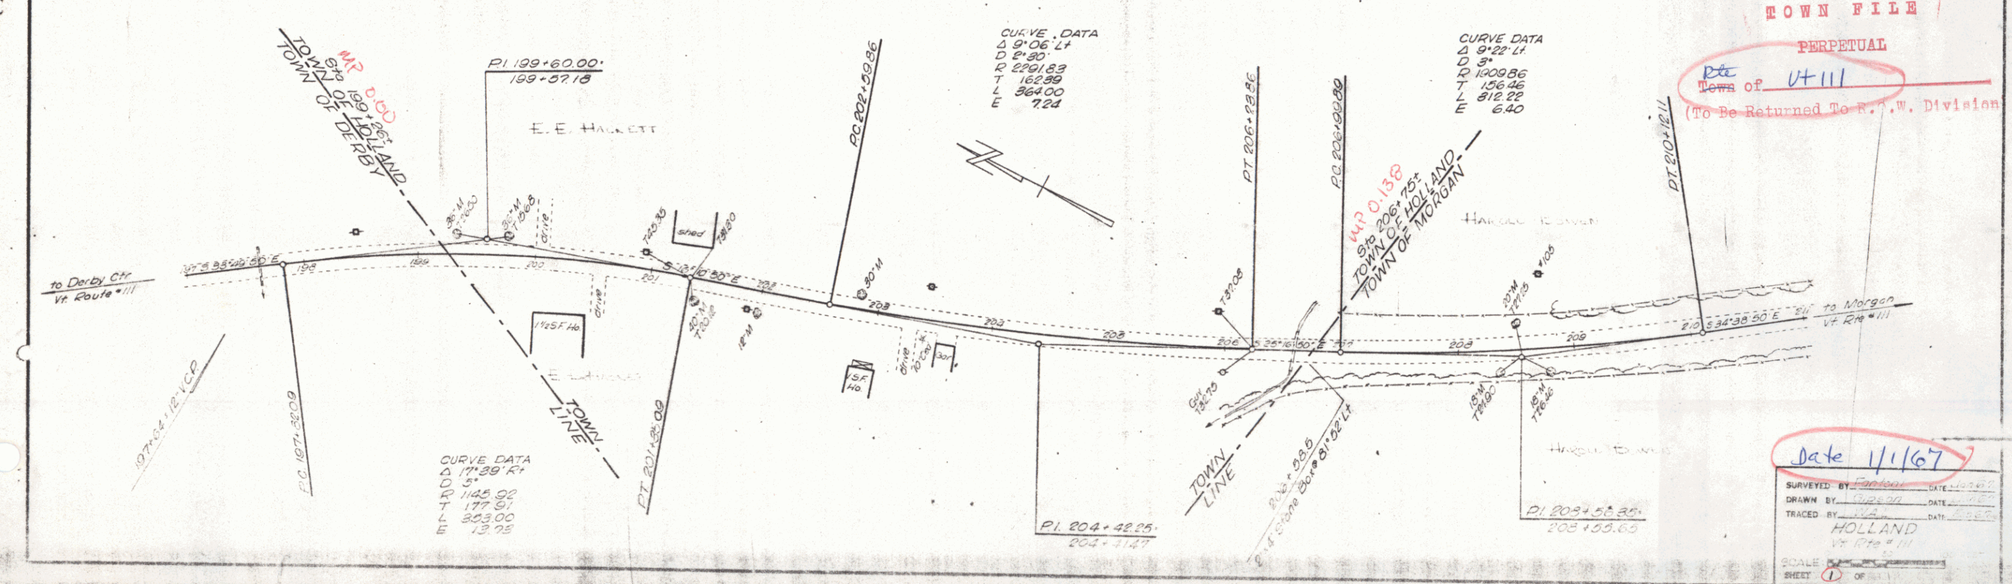

Project No.
M.P 0.00 - 0.138
RIGHT-OF-WAY DIVISION
TOWN FILE
PERPETUAL
~~Rte~~ ~~Town~~ of Vt 111
(To Be Returned To R. .W. Division

Date 1/1/67

SURVEYED BY Fanson DATE
DRAWN BY DATE
TRACED BY DATE
HOLLAND
Vt Rte #111
SCALE
SHEET 1 OF