
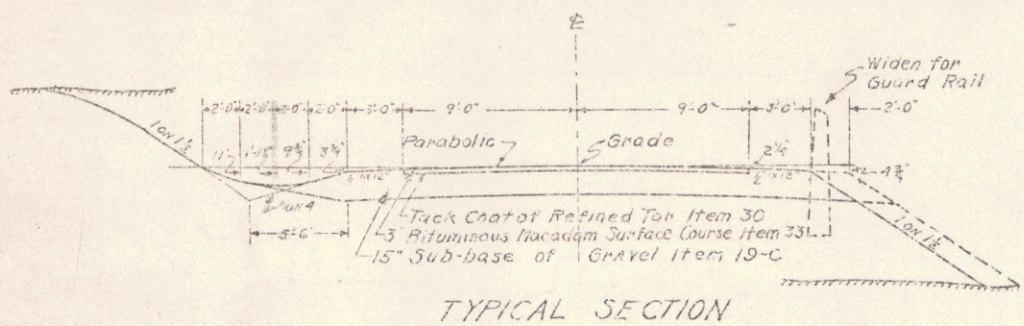
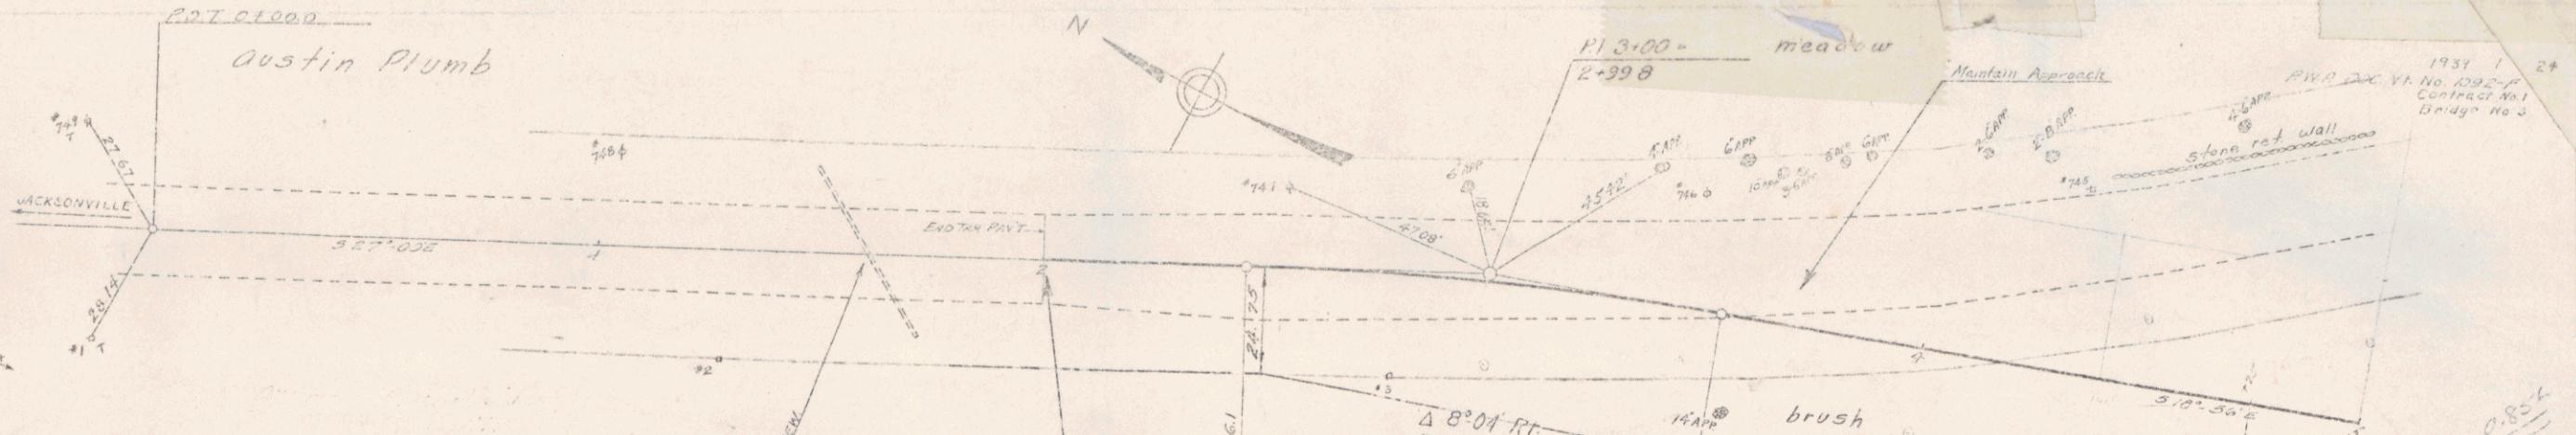


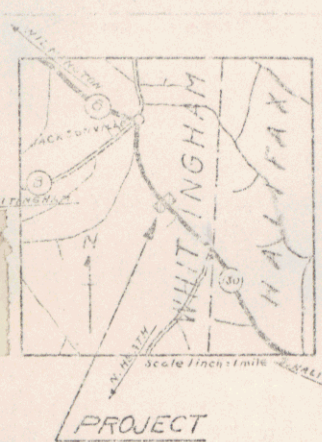

SLO 1:1.5-1:1.5 MC CON PAC 1550N

STA 2+00
BEGIN PROJECT

Δ 8°04' RT
D 78.30'
R 76.5'
T 53.9'
L 107.6'
E 1.9'

North River

PROPOSED CHANNEL
CHANNEL BANK LINE

NOTE: ANY EXCESS EMBANKMENT ON THIS PROJECT IS TO BE DISPOSED OF AS DIRECTED BY THE ENGINEER.

- INDEX OF SHEETS
- 1-4 Plan & Profile Sheets
 - 5 Details of Abutment #1
 - 6 Details of Abutment #2
 - 7 S.B.-24-1-3-4-5-6 (Modified as shown on sheet #2)
 - 8 S.B.-3-C Cable & Rail
 - 9 S.B.-11 Bannockles, Signs & Lights
 - 10 S.B.-20 Details L.A.L. & General Notes
 - 11 S-36 Pipe Culvert
 - 12 S-30 Cable Guard Rail (Roadway)
 - 13-16 Roadway Cross-Sections
 - 17-24 Channel Cross-Sections

TOWN OF WHITINGHAM

Project FWA 1092-F

Pin # 00R078

Route VT 112

Date 1/1/1939

MP 0.683-0.503

APPROVED
DISTRICT HIGHWAY COMMISSIONER
CORRECT
BRIDGE ENGINEER
APPROVED
COMMISSIONER OF HIGHWAYS

B.M. #1 S.I.R. 16 LIM. 42.5 FT. STA 2+29 ELEV 500.0

Figure No. ROAD DIST. NO. 1092-F
PIN # 00R078
TOWN OF WHITINGHAM
SHEET 1 OF 24