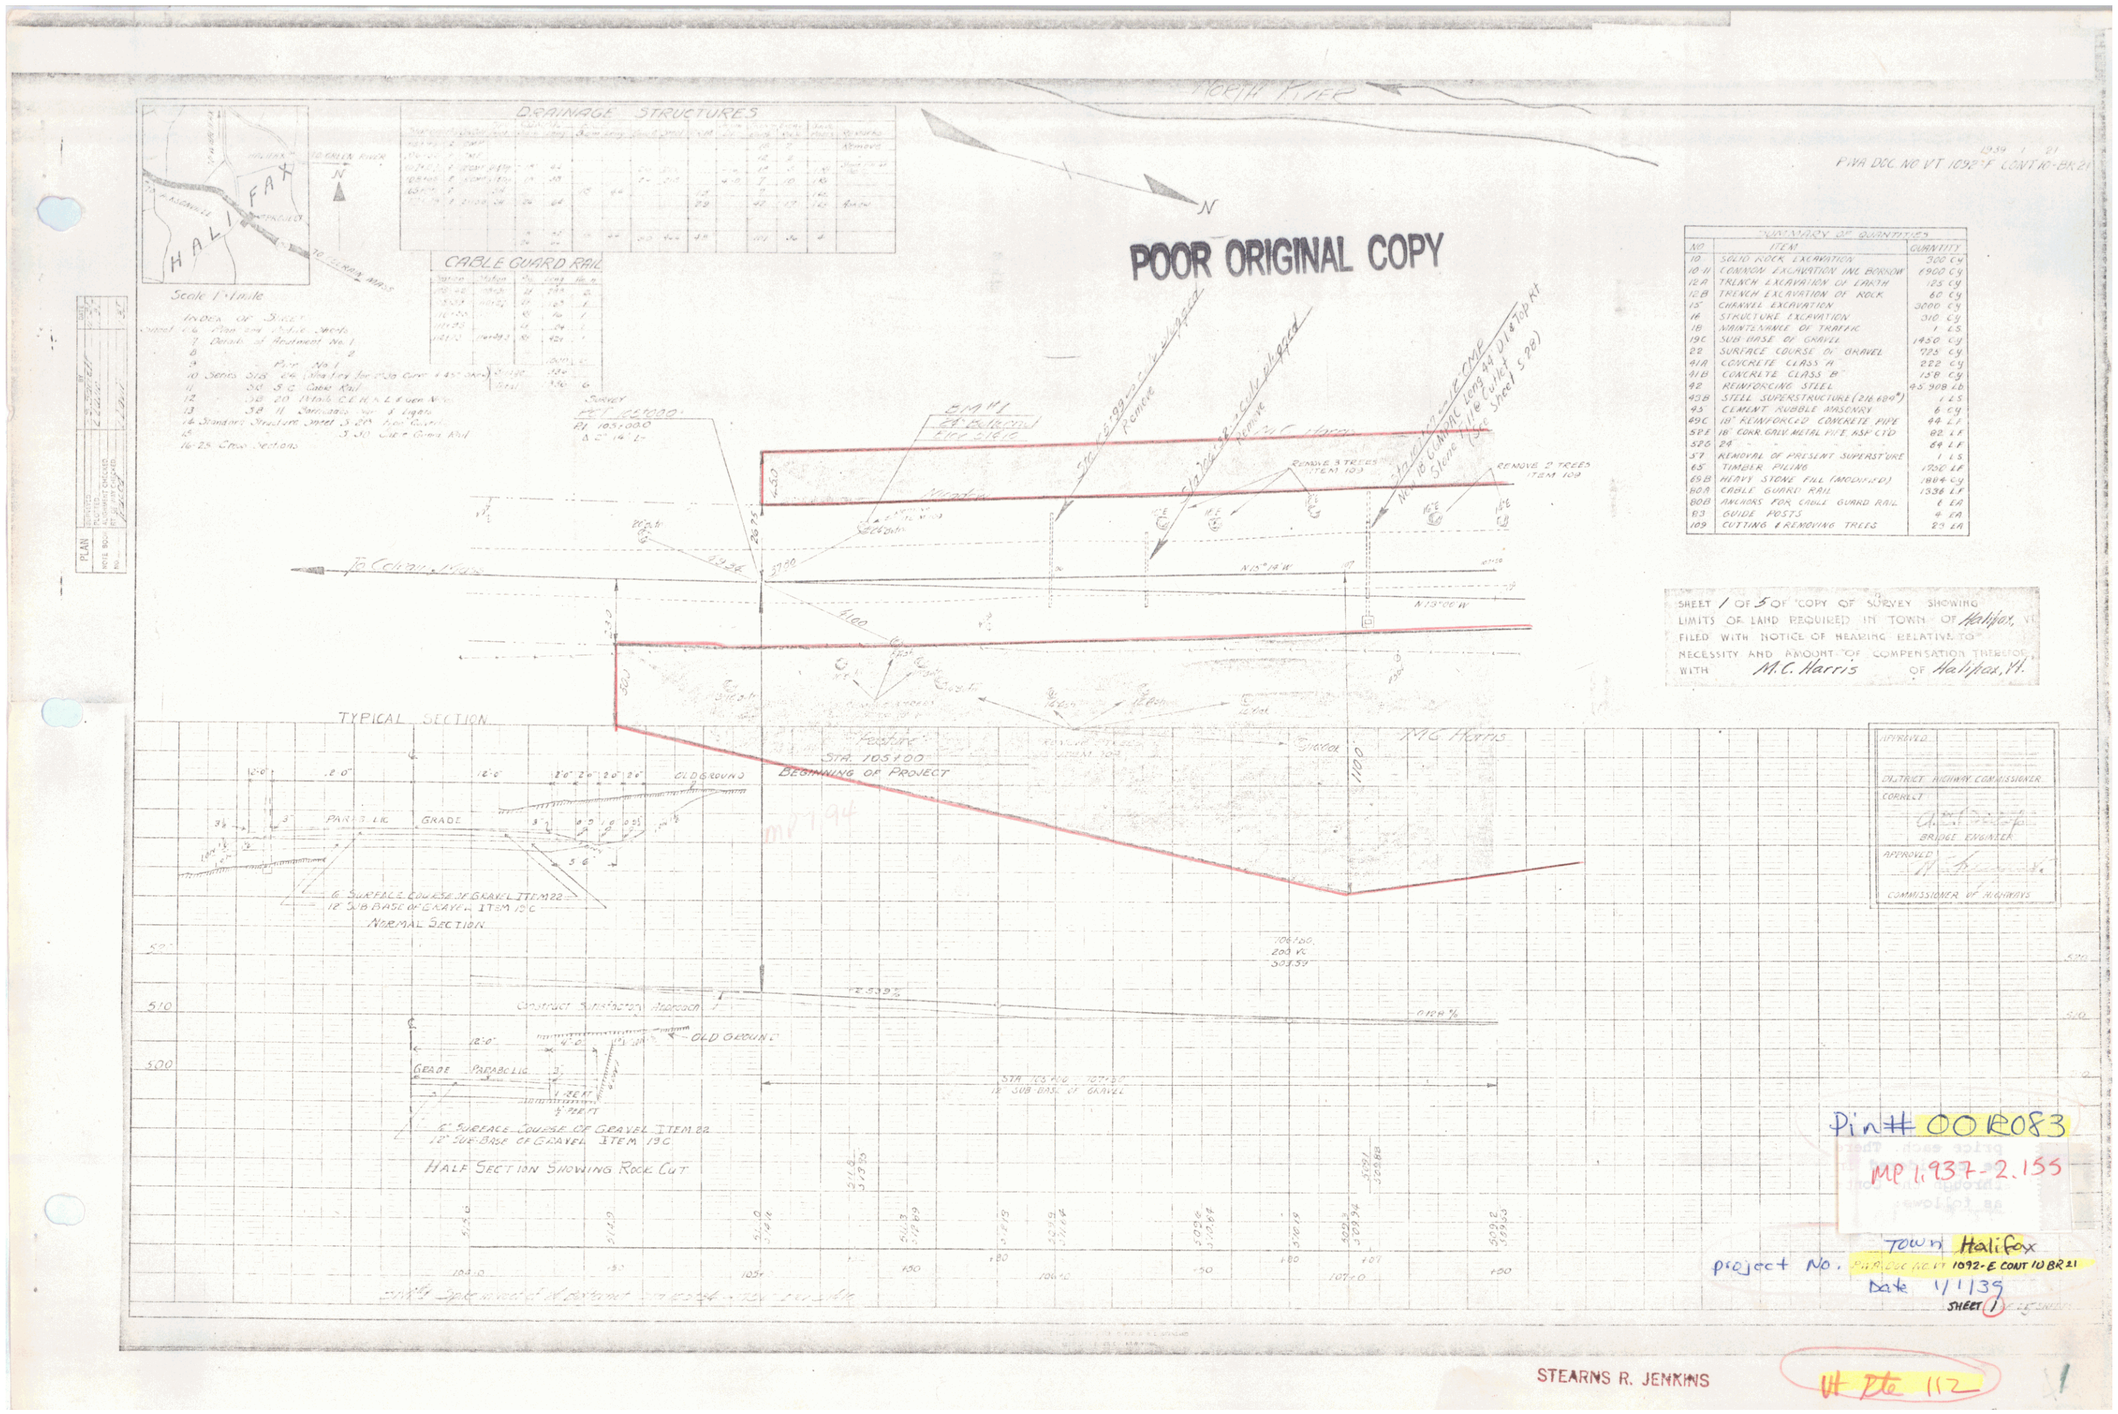
NORTH RIVER
HALIFAX
TO GREEN RIVER
TO LINEAR MILES
Scale 1" = 1 mile
DRAINAGE STRUCTURES
CABLE GUARD RAIL
POOR ORIGINAL COPY
PWA DOC NO VT 1092-E CONT 10-BR 21
SUMMARY OF QUANTITIES
NO | ITEM | QUANTITY
10 | SOLID ROCK EXCAVATION | 300 CY
10-11 | COMMON EXCAVATION INC BORROW | 1900 CY
12A | TRENCH EXCAVATION OF EARTH | 125 CY
12B | TRENCH EXCAVATION OF ROCK | 60 CY
15 | CHANNEL EXCAVATION | 3000 CY
16 | STRUCTURE EXCAVATION | 310 CY
18 | MAINTENANCE OF TRAFFIC | 1 LS
19C | SUB BASE OF GRAVEL | 1450 CY
22 | SURFACE COURSE OF GRAVEL | 725 CY
41A | CONCRETE CLASS A | 222 CY
41B | CONCRETE CLASS B | 138 CY
42 | REINFORCING STEEL | 25,908 LB
43B | STEEL SUPERSTRUCTURE (216,680#) | 1 LS
45 | CEMENT RUBBLE MASONRY | 6 CY
49C | 18" REINFORCED CONCRETE PIPE | 44 LF
50E | 18" CORR GALV METAL PIPE ASP CTD | 82 LF
50G | 24" " " " | 84 LF
57 | REMOVAL OF PRESENT SUPERST'URE | 1 LS
63 | TIMBER PILING | 1750 LF
69B | HEAVY STONE FILL (MODIFIED) | 1804 CY
80A | CABLE GUARD RAIL | 1336 LF
80B | ANCHORS FOR CABLE GUARD RAIL | 6 EA
83 | GUIDE POSTS | 4 EA
109 | CUTTING & REMOVING TREES | 29 EA
SHEET 1 OF 5 OF COPY OF SURVEY SHOWING LIMITS OF LAND REQUIRED IN TOWN OF Halifax, VT FILED WITH NOTICE OF HEARING RELATIVE TO NECESSITY AND AMOUNT OF COMPENSATION THEREFOR WITH M.C. Harris OF Halifax, VT.
TYPICAL SECTION
NORMAL SECTION
HALF SECTION SHOWING ROCK CUT
BEGINNING OF PROJECT
STA. 105+00
M.C. Harris
APPROVED
DISTRICT HIGHWAY COMMISSIONER
CORRECT
BRIDGE ENGINEER
APPROVED
COMMISSIONER OF HIGHWAYS
Pin# 00R083
MP 1.937-2.155
Town Halifax
project No. PWA DOC NO VT 1092-E CONT 10 BR 21
Date 1/1/39
SHEET 1
STEARNS R. JENKINS
VT Dte 112