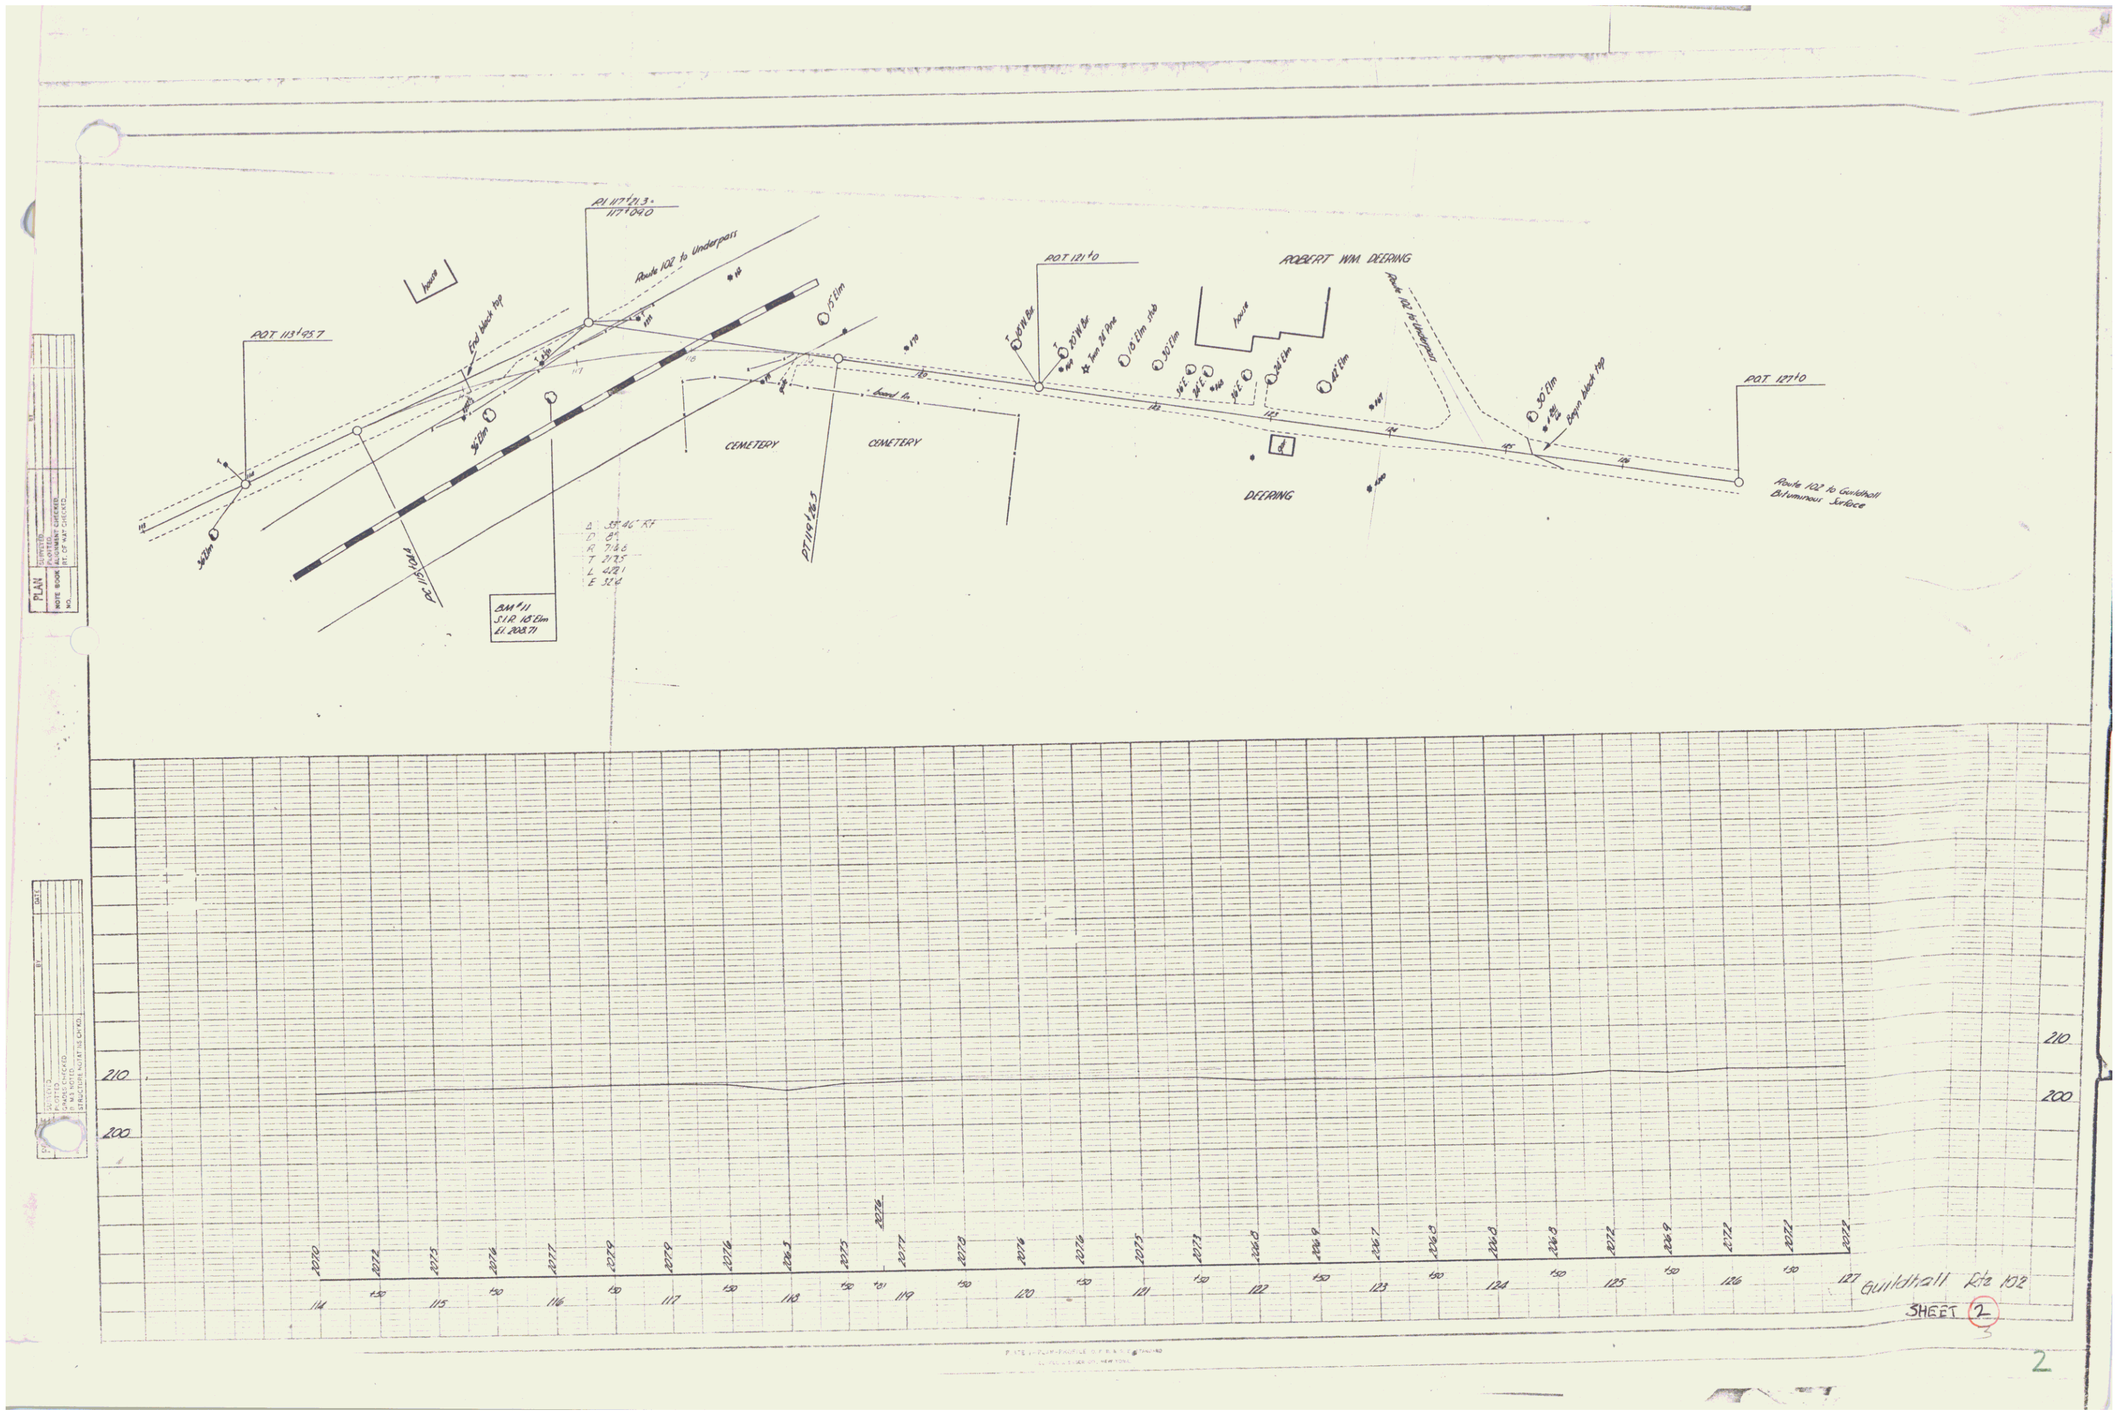
PI 117+71.3
117+04.0
Route 102 to Underpass
house
POT 113+95.7
End block Pop
50.2m
50.1m
CEMETERY
CEMETERY
Bend In
POT 116+86.3
Δ 55°46' RT
D 8°
R 716.8
T 212.5
L 417.1
E 30.4
BM #11
S.I.R. 18.15m
El. 208.71
POT 121+0
ROBERT WM. DEERING
house
Route 102 to Underpass
DEERING
Begin block Pop
POT 127+0
Route 102 to Guildhall
Bituminous Surface
210
200
Guildhall Rte 102
SHEET 2
2