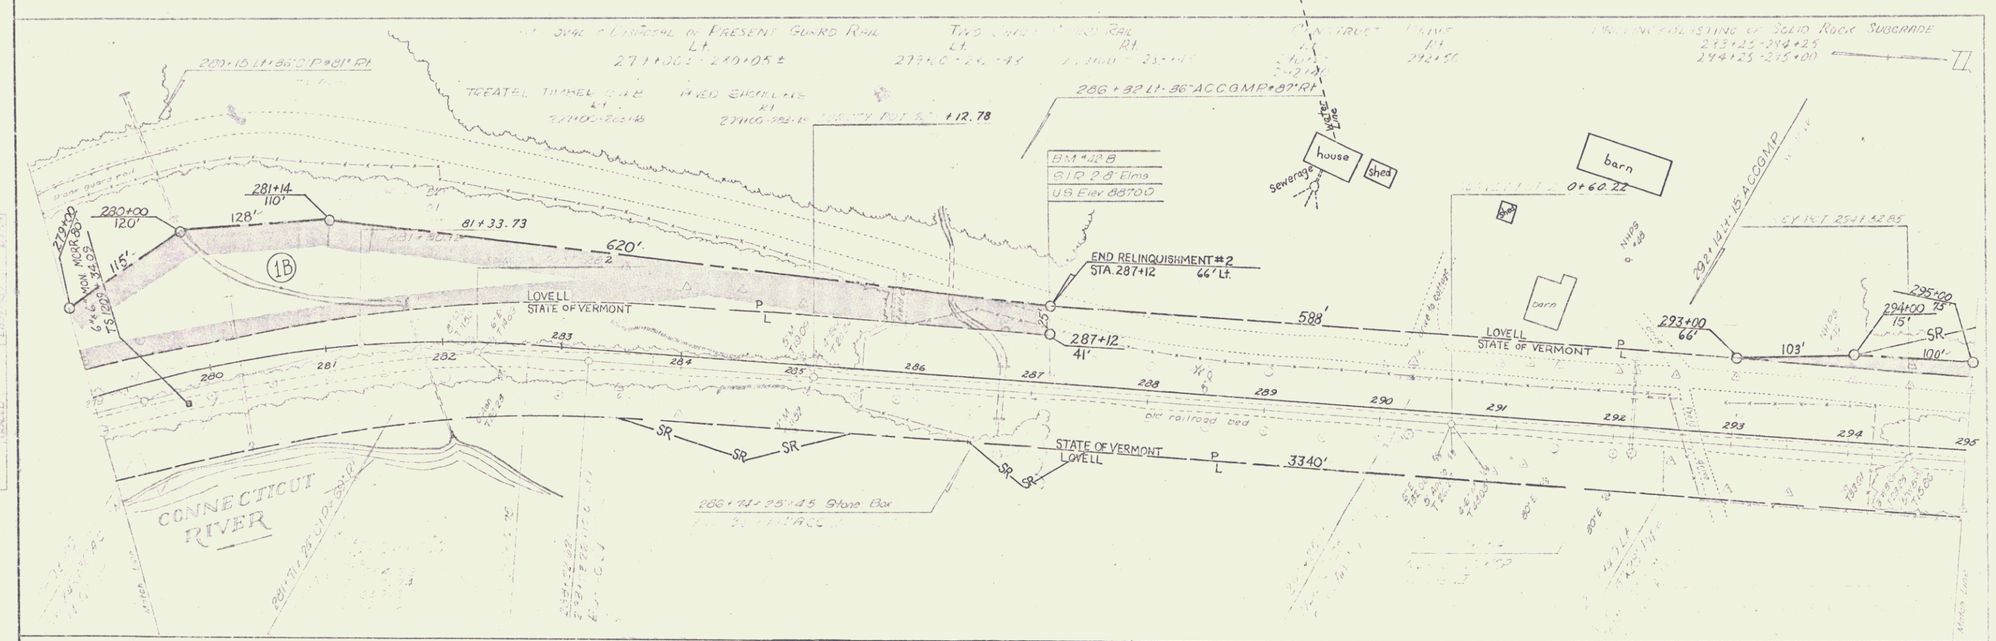

SCALE

0' 50' 100' 150'

VERMONT DEPARTMENT OF HIGHWAYS
RIGHT - OF - WAY PLANS
PROJECT: MAIDSTONE
No. S.0271 (10)
SHEET 10 OF 12