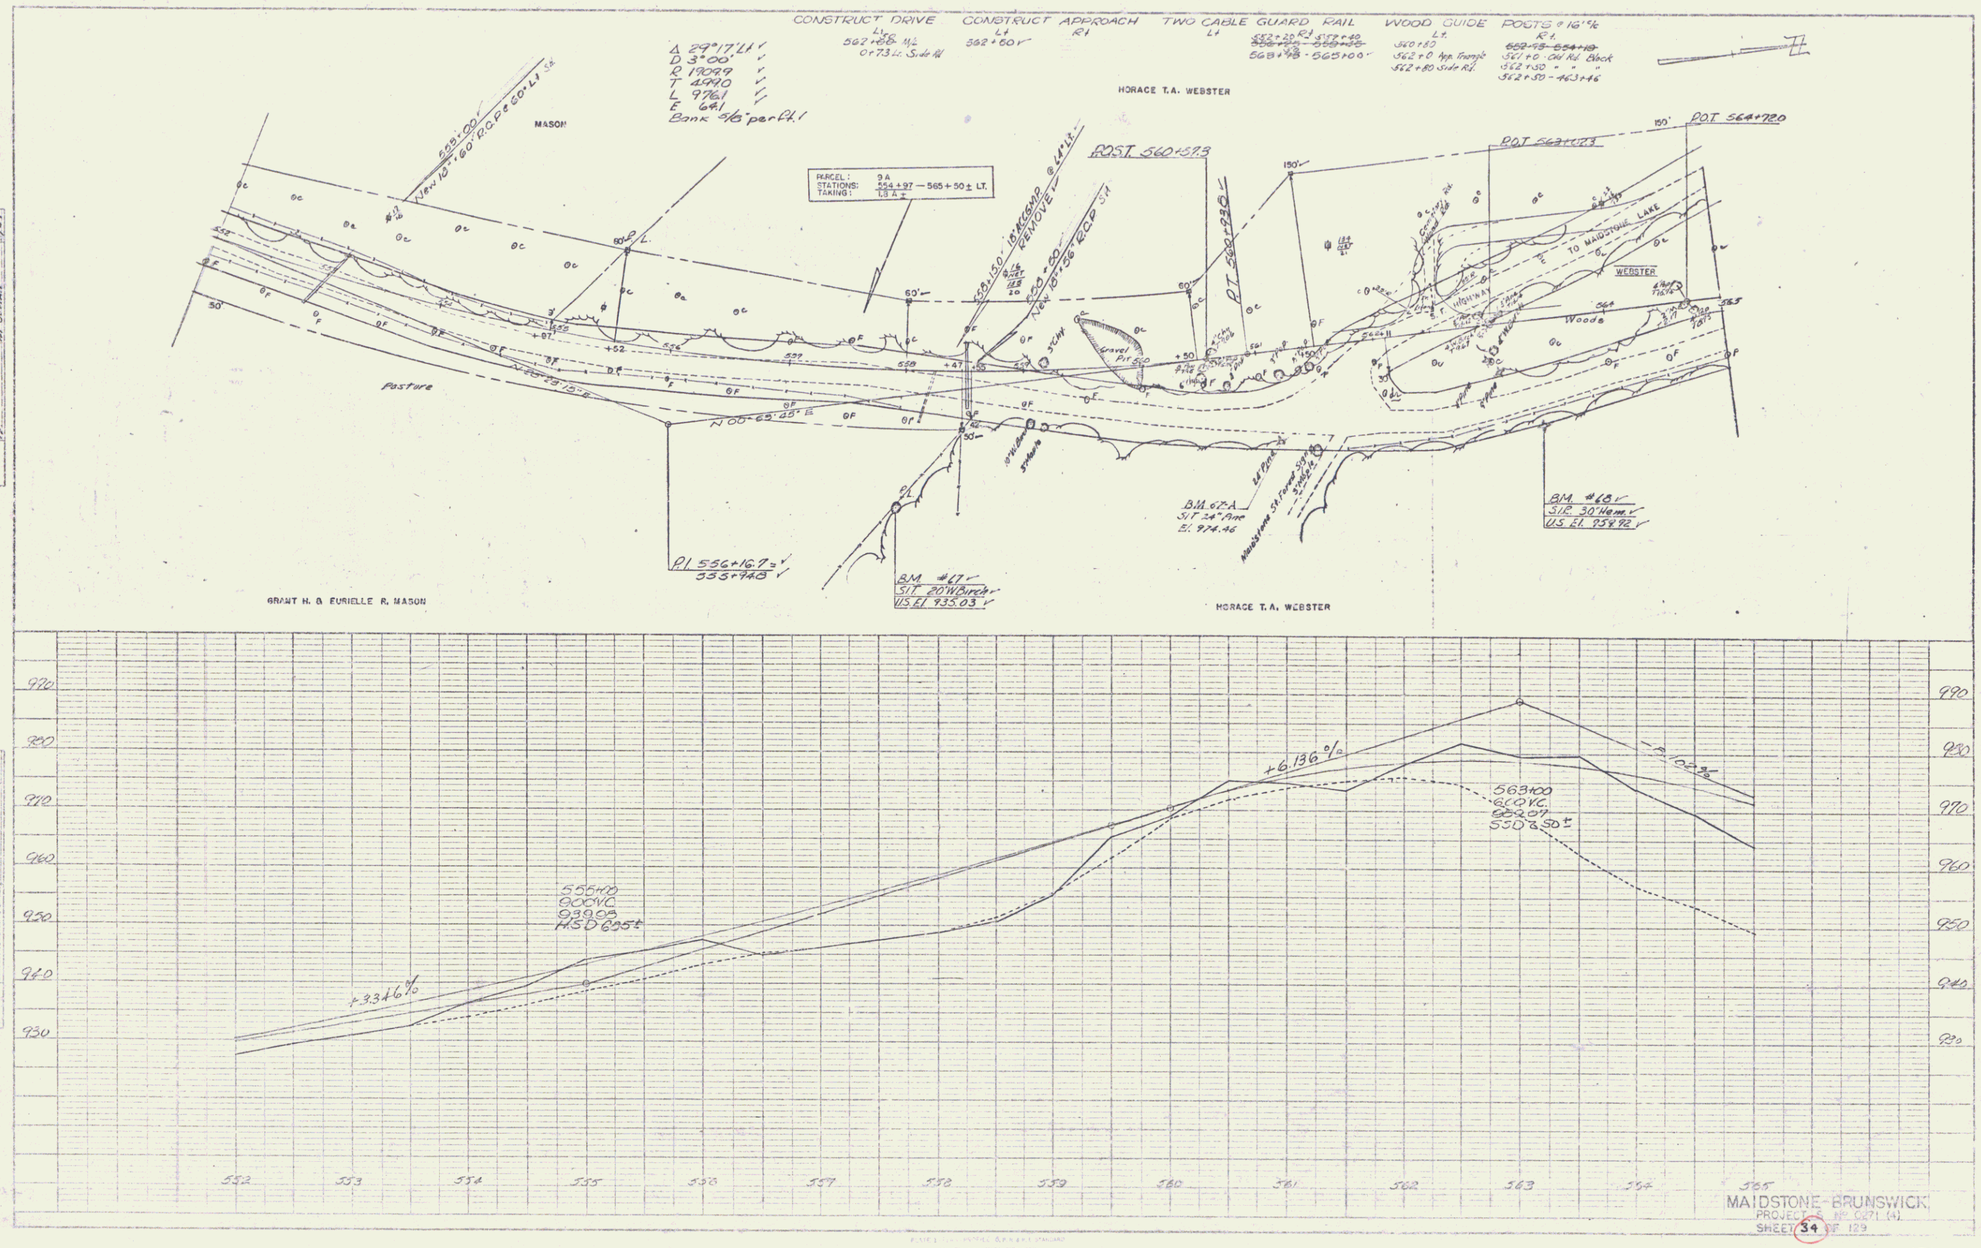
CONSTRUCT DRIVE
CONSTRUCT APPROACH
TWO CABLE GUARD RAIL
WOOD GUIDE POSTS @ 16'%
Δ 29°17'Lt
D 3°00'
R 19099
T 4990
L 9761
E 641
Bank 5/6 per Pl.1
HORACE T.A. WEBSTER
MASON
PARCEL: 9A
STATIONS: 554+97 — 565+50 ± LT.
TAKING: 1.8 A ±
POST 560+57.5
POT 564+72.0
REMOVE
Gravel Pit
Pasture
Woods
WEBSTER
TO MAIDSTONE LAKE
B.M. #67A
B.M. #68
B.M. #47
P.I. 556+16.7
GRANT H. & EURIELLE R. MASON
HORACE T.A. WEBSTER
+3.346%
+6.136%
556+00
600VC
939.09
HSD 6.95±
563+00
600VC
882.07
SSD 6.50±
MAIDSTONE-BRUNSWICK
PROJECT No. 0271 (4)
SHEET 34 OF 129

17