FED. ROAD DIST. NO.	STATE	STATE PROJECT	FISCAL YEAR	SHEET NO.	TOTAL SHEETS
9	VT.	231M		1	16

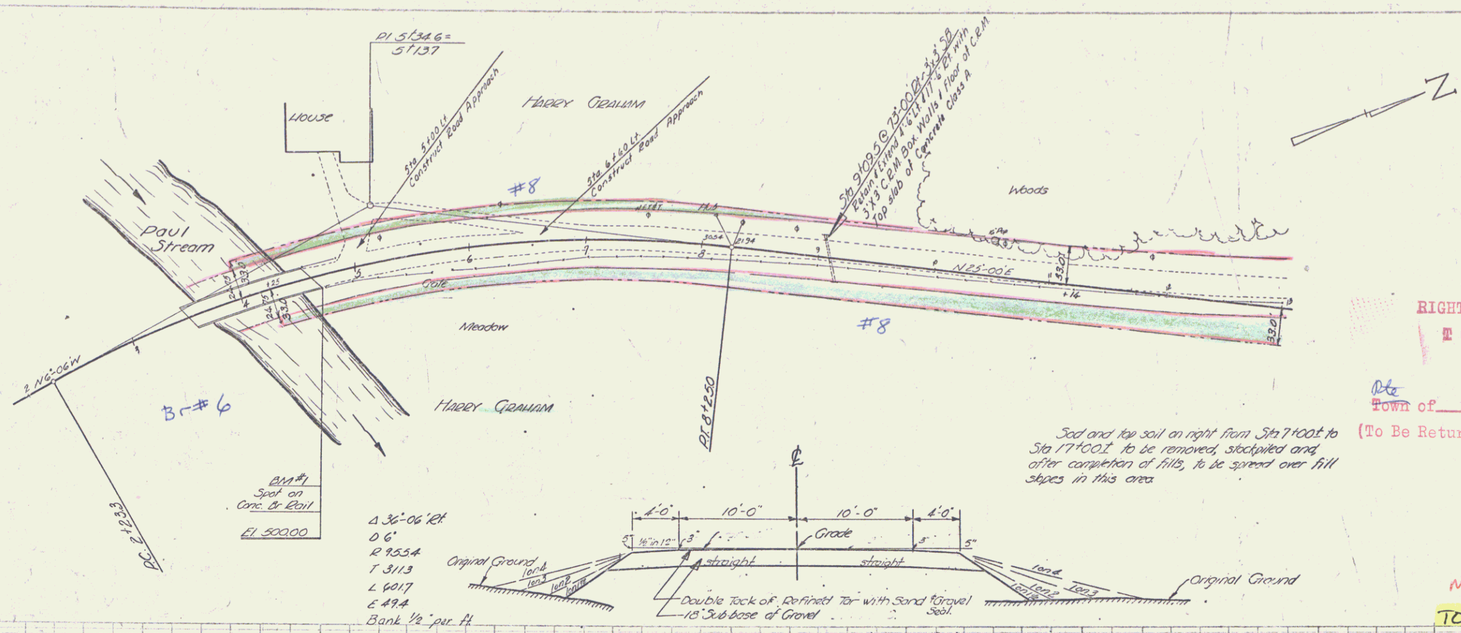

RIGHT-OF-WAY DIVISION
TOWN FILE
PERPETUAL
~~Town~~ Rte of VT 102
(To Be Returned To R.O.W. Division)

MP 2.556 - 3.271

TOWN OF BRUNSWICK
Project ST 231M
Pin # 00R095
Route VT102
Date 1/1/1958

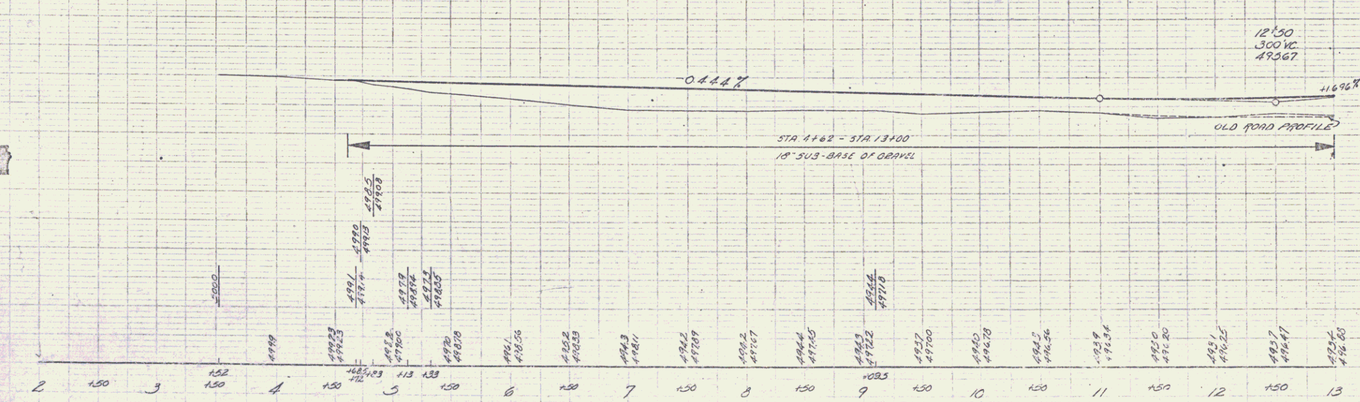

BRUNSWICK
SERIES OF NO. 231 M
SHEET 1 OF 16 SHEETS

STEARNS R. JENKINS

VT102