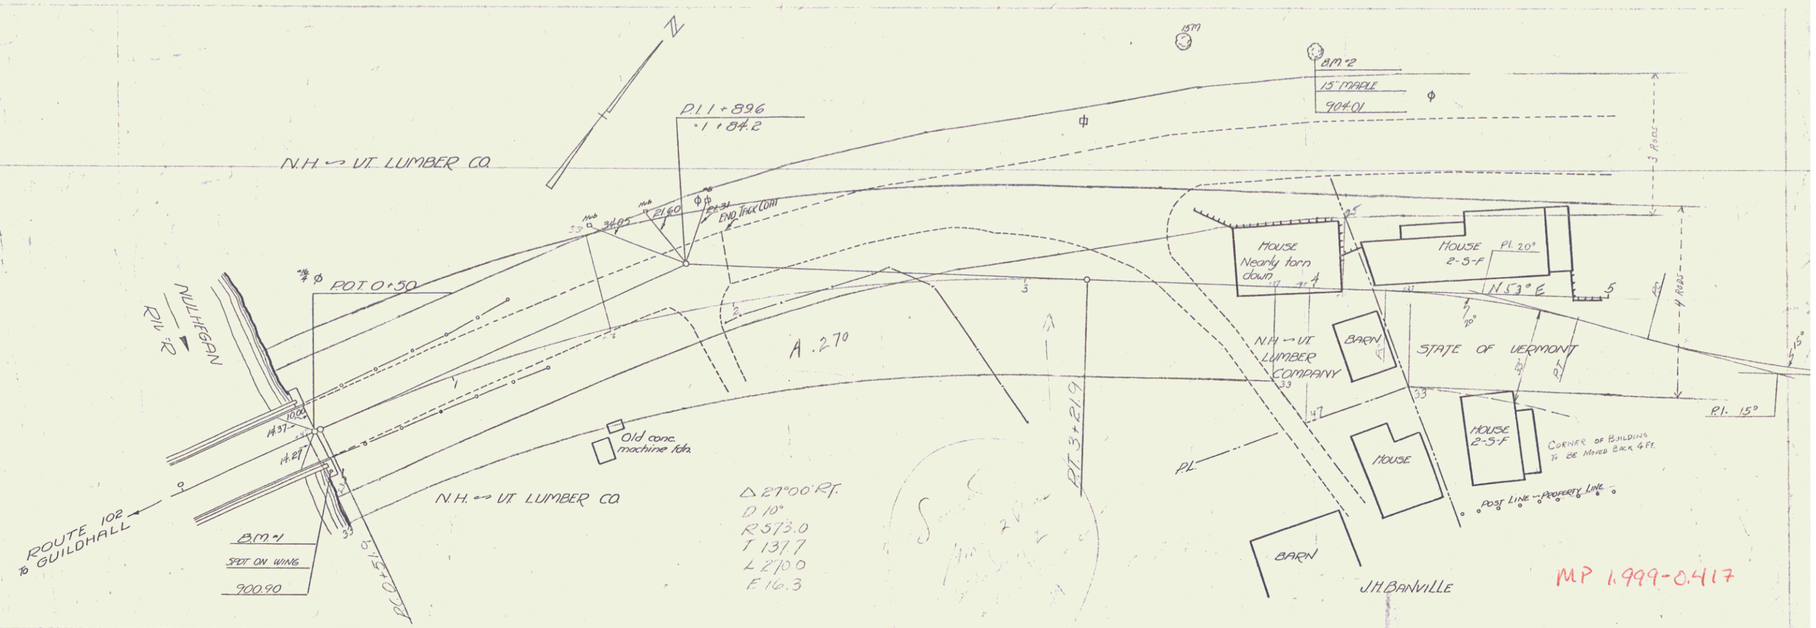

MP 1.999-0.417

Town: Bloomfield
Project No. FAGS 32(1)
Date 10/1/39
Pin # 00R098
Route VT102

RIGHT-OF-WAY DIVISION
TOWN FILE
PERPETUAL
~~Town~~ Rte of VT 102
(To Be Returned To R.O.W. Division)

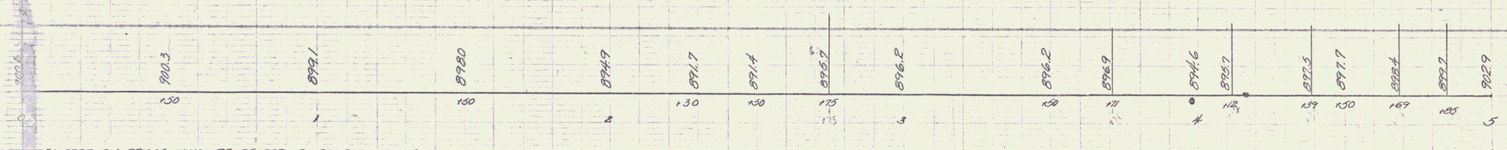

B.M.#1 SPOT ON BRIDGE WING RT. OF STA. 0+50 ELEV. 900.90
B.M.#2 3.1 R. 24" MAPLE 79.5' LT. OF STA. 3+98 ELEV. 904.01

Bloomfield FAGS 32(1)
SHEET 1