GUARD RAIL REQUIRED
Sta. 39+68 to Sta. 36+88 Length 120 Ft.
" 39+22 " " 41+06 " 184 "
On RIGHT
Sta 33+60 to Sta 34+64 Length 104 Ft.
Total this sheet 408 Ft.

NEW CULVERTS REQUIRED
Sta 34+37 4-5 Rein Con Culvert
1-2½-3 Con 28.5 Cu yds.
1-2-4 " 6.0 " "
Rein. Steel 415#

FED. ROAD DIST. NO.	STATE	FED. AID PROJ. NO.	FISCAL YEAR	SHEET NO.	TOTAL SHEETS
4	VT.	39-A (7)29		5	29

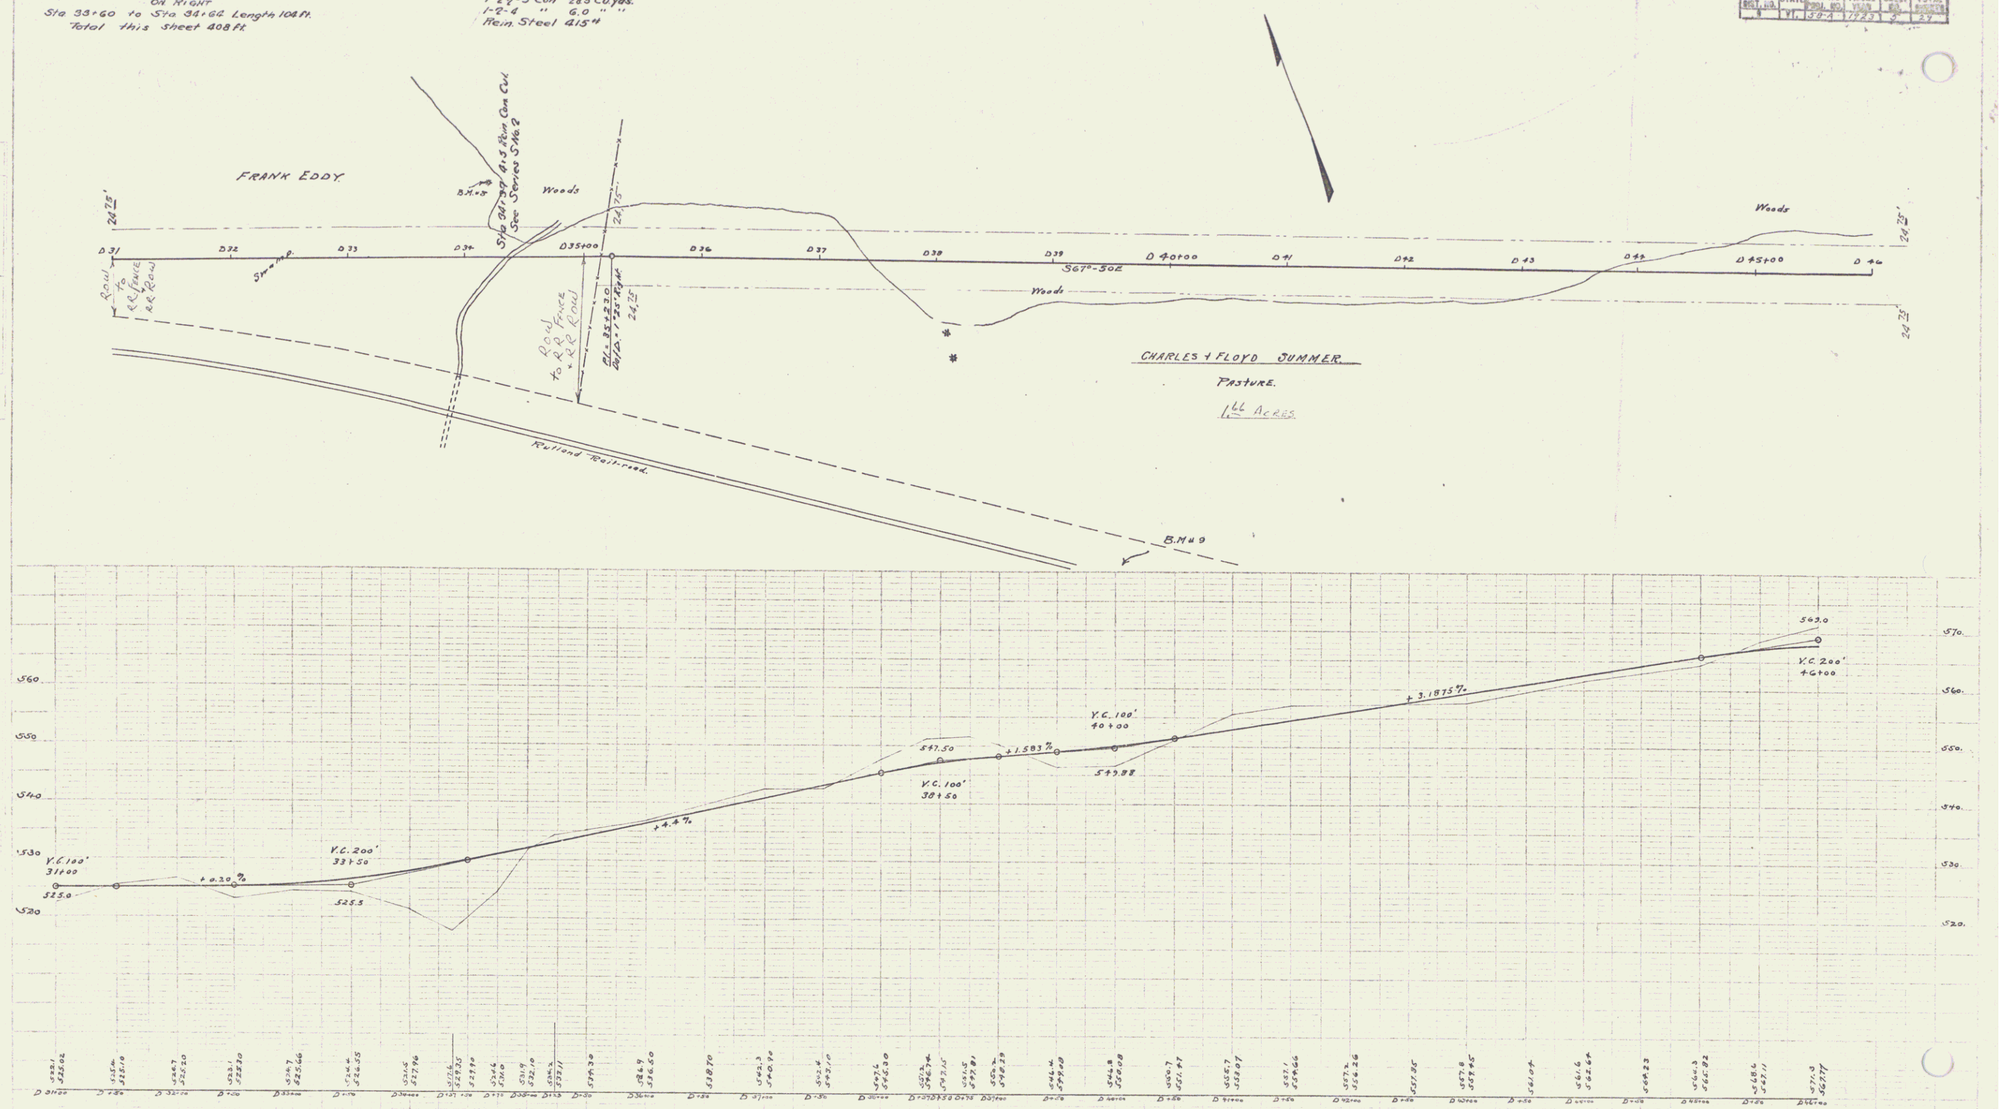

B.M. # 8 Spike in 10" Fir Tree Left of Sta. 34+20 Elev. 528.00
B.M. # 9 Spike in 12" Spruce Of Sta. 37+50 A. Line Elev. 543.97

Series F No. 58A
Sheet 5 of 29

4