Pud on R.O.W Note

FED. ROAD DIST. NO.	STATE	PROJECT NO.	FISCAL YEAR	SHEET NO.	TOTAL SHEETS
9	VT	SNFAP 58-D(10)	1941	1	14

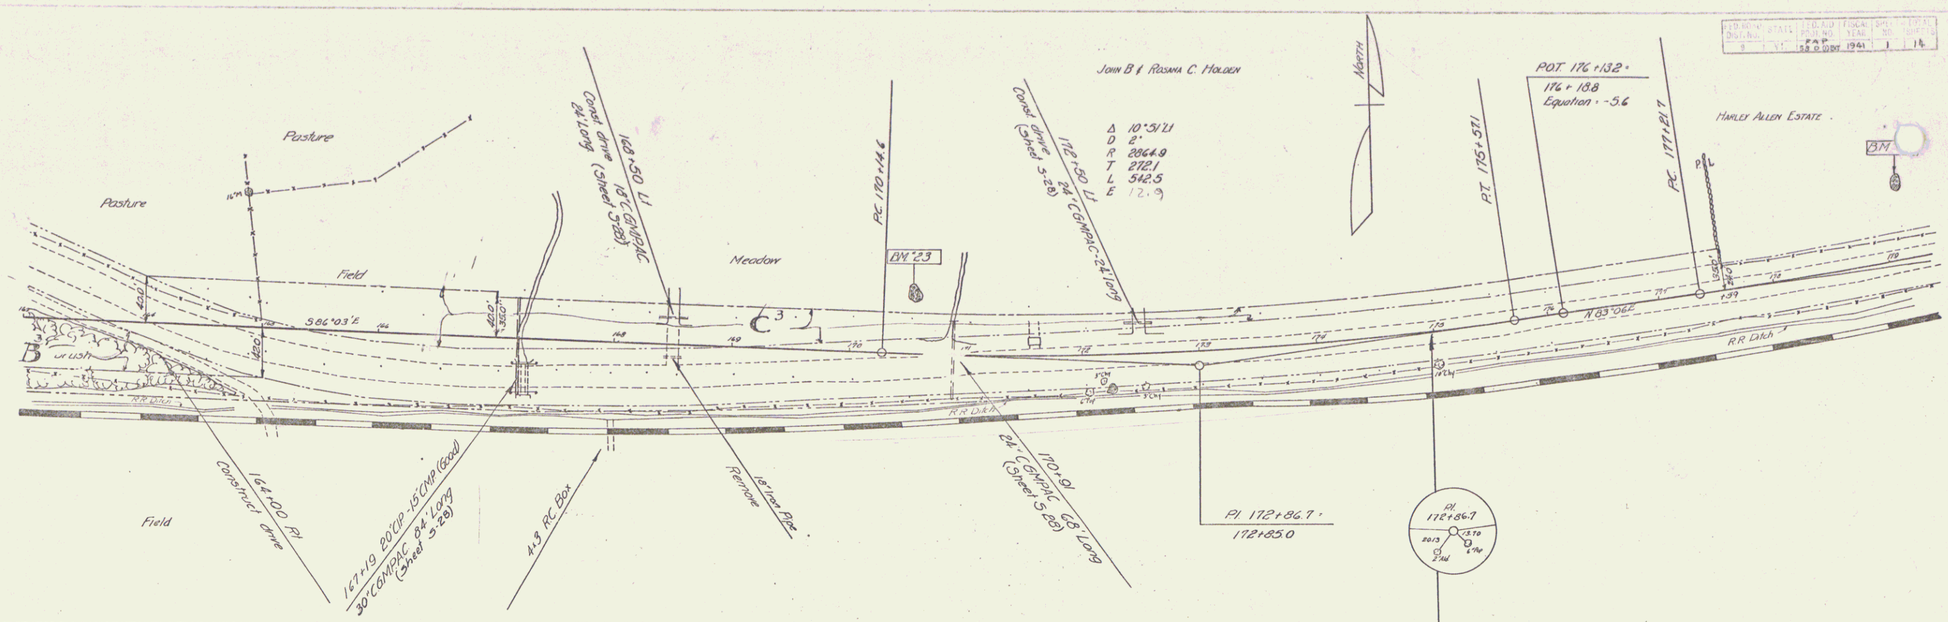

17