FED. ROAD DIST. NO.	STATE	FED. AID PROJ. NO.	FISCAL YEAR	SHEET NO.	TOTAL SHEETS
9	VT.	257	1963	4	7

GUARD RAIL REQUIRED

ON LEFT.

Sta. 12+90 to Sta 15+56 266 FT.

ON RIGHT.

Sta 13+28 to Sta. 13+92 64 FT.

TOTAL THIS SHEET 330 FT.

NEW CULVERT REQUIRED

Sta. 13+46.5' 3'x5' Concrete Length 32.0 FT.

1-2-4 Concrete 8.332 cu. yds.

1-2½-5 " 24.034 " "

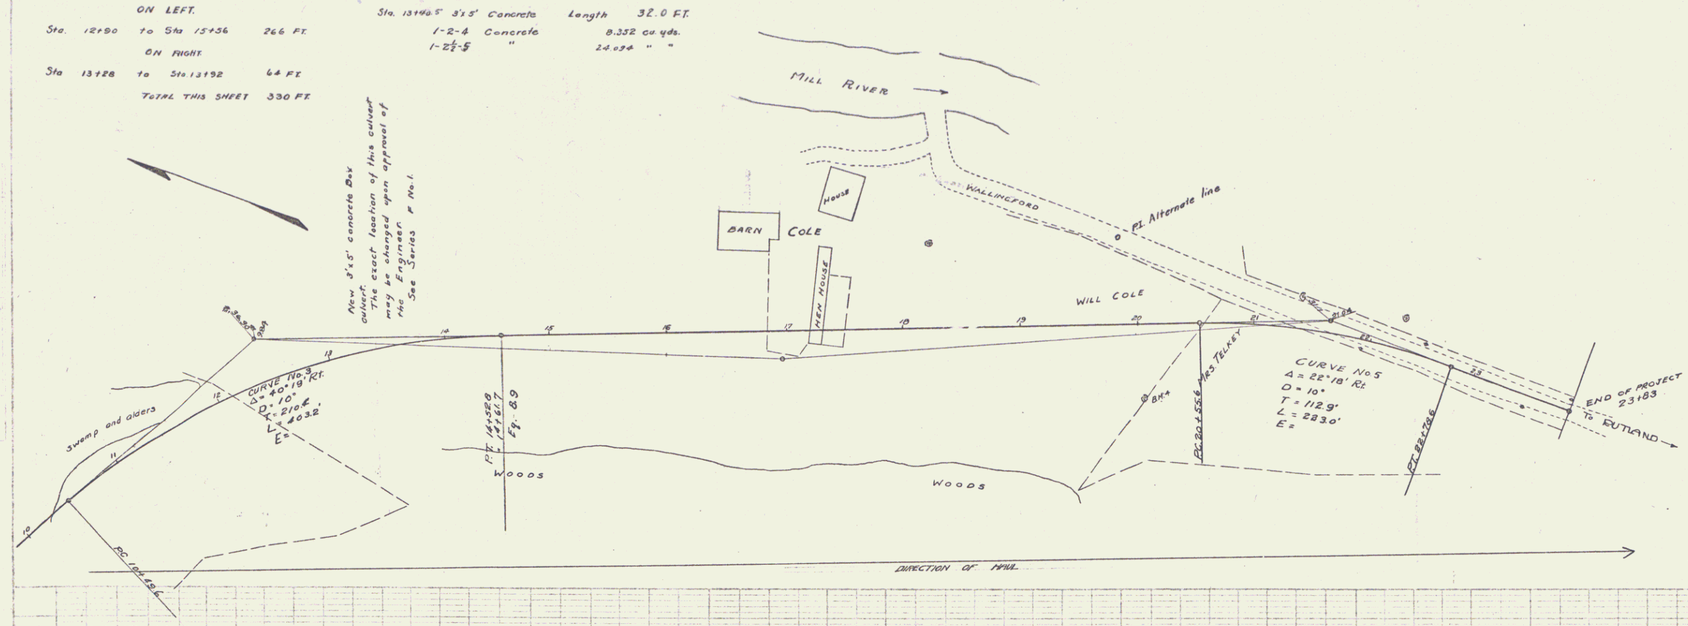

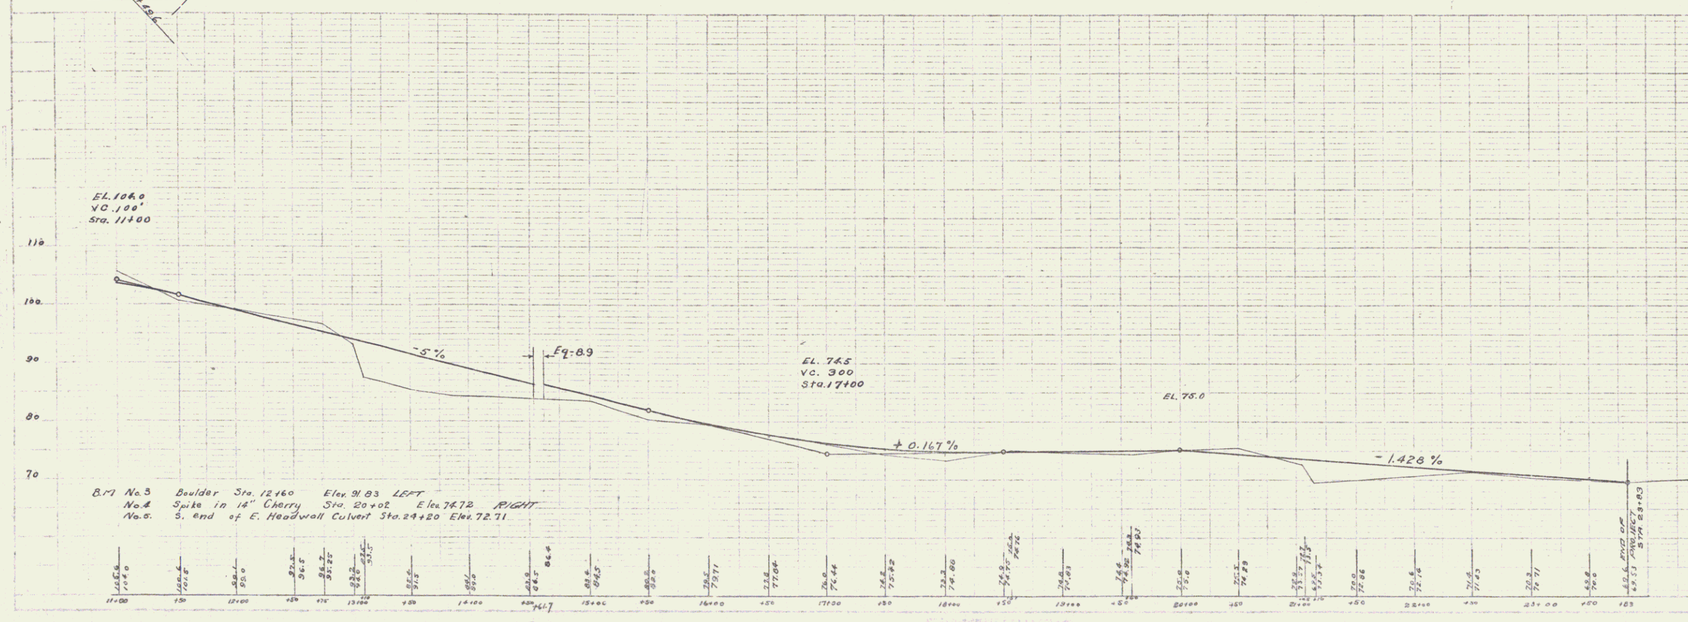

B.M. No. 3 Boulder Sta. 12+60 Elev. 91.83 LEFT

No. 4 Spike in 14" Cherry Sta. 20+02 Elev. 74.72 RIGHT

No. 5. End of E. Headwall Culvert Sta. 24+20 Elev. 72.71

SHEET 4 OF 7
SERIES F NO. 31 FILED

4