FED. ROAD DIST. NO.	STATE	PROJECT NO.	FISCAL YEAR	SHEET NO.	TOTAL SHEETS
9	VT.	FAGH 110-A(1)	1940	1	2

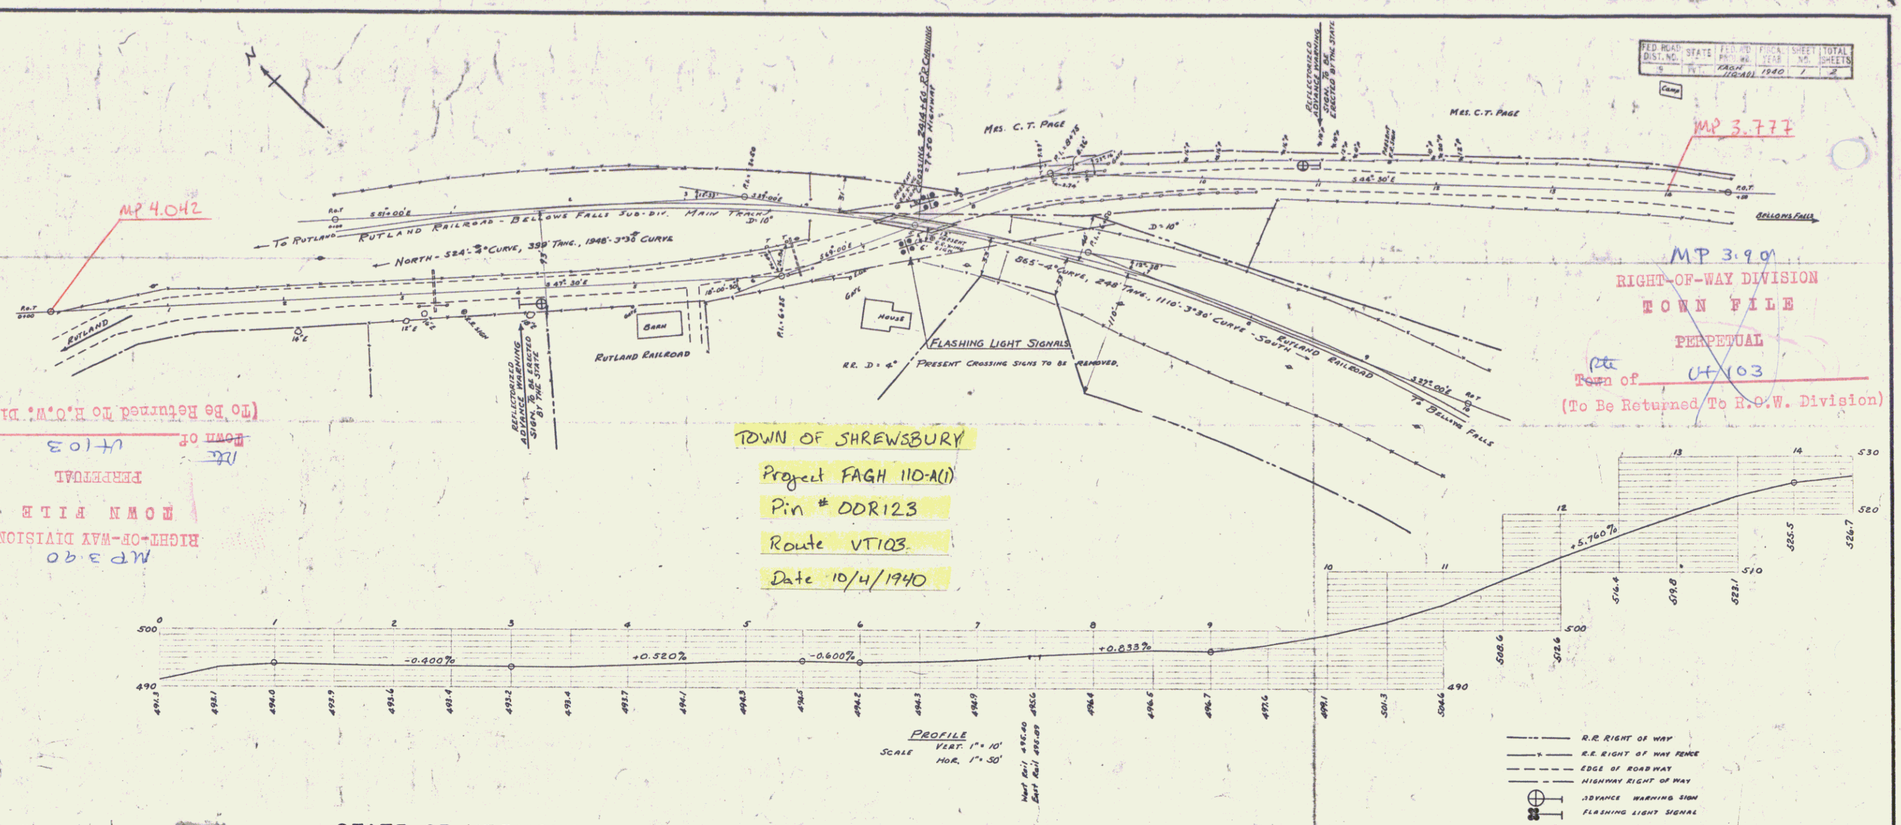

MP 3.90
RIGHT-OF-WAY DIVISION
TOWN FILE
PERPETUAL
Town of VT 103
(To Be Returned To R.O.W. Division)

STATE OF VERMONT
STATE HIGHWAY DEPARTMENT

PLAN OF PROPOSED GRADE CROSSING PROTECTION PROJECT RUTLAND COUNTY

RAL AID GRADE CROSSING PROJECT No. F.A.G.H. 110-A (1)

ATED AT INTERSECTION OF RUTLAND RAILROAD AND ROUTE 103, MILES SOUTH OF THE TOWN LINE BETWEEN CLARENDON AND EWSBURY, IN THE TOWN OF SHREWSBURY. KNOWN AS EAST CLARENDON SSING. RAILROAD MILEAGE STA. 2414+60.

Town SHREWSBURY
Project FAGH 110-A(1)
Railroad Grade Crossing Protection
P.I.N. 00R123
Year 1940
Location At intersection of Railroad R.R. & 3 mi. South of the T.L. between Clarendon & Shrewsbury
Length
Mi.
Factor

RECOMMENDED:
District Engineer
Public Roads Administration
RECOMMENDED FOR APPROVAL
Chief Engineer
Public Roads Administration
APPROVED:
Commissioner of Public Roads

APPROVED: A.J. Dawson 10/8/40
Chief Engineer
Rutland R.R. Co.
L.G. Murphy, Receiver

APPROVED: H.E. Hallenbeck
Commissioner of Highways

Highway Crossing Situation Plan
Scale 1" = 50'
Dec. 22, 1939

Surveyed by Barrett
Designed by
Drawn by D.W.R.
Traced by D.W.R.
Checked by
Series F.A.G.H. No. 110-A (1) Filed
Sheet 1 of 2 Sheets