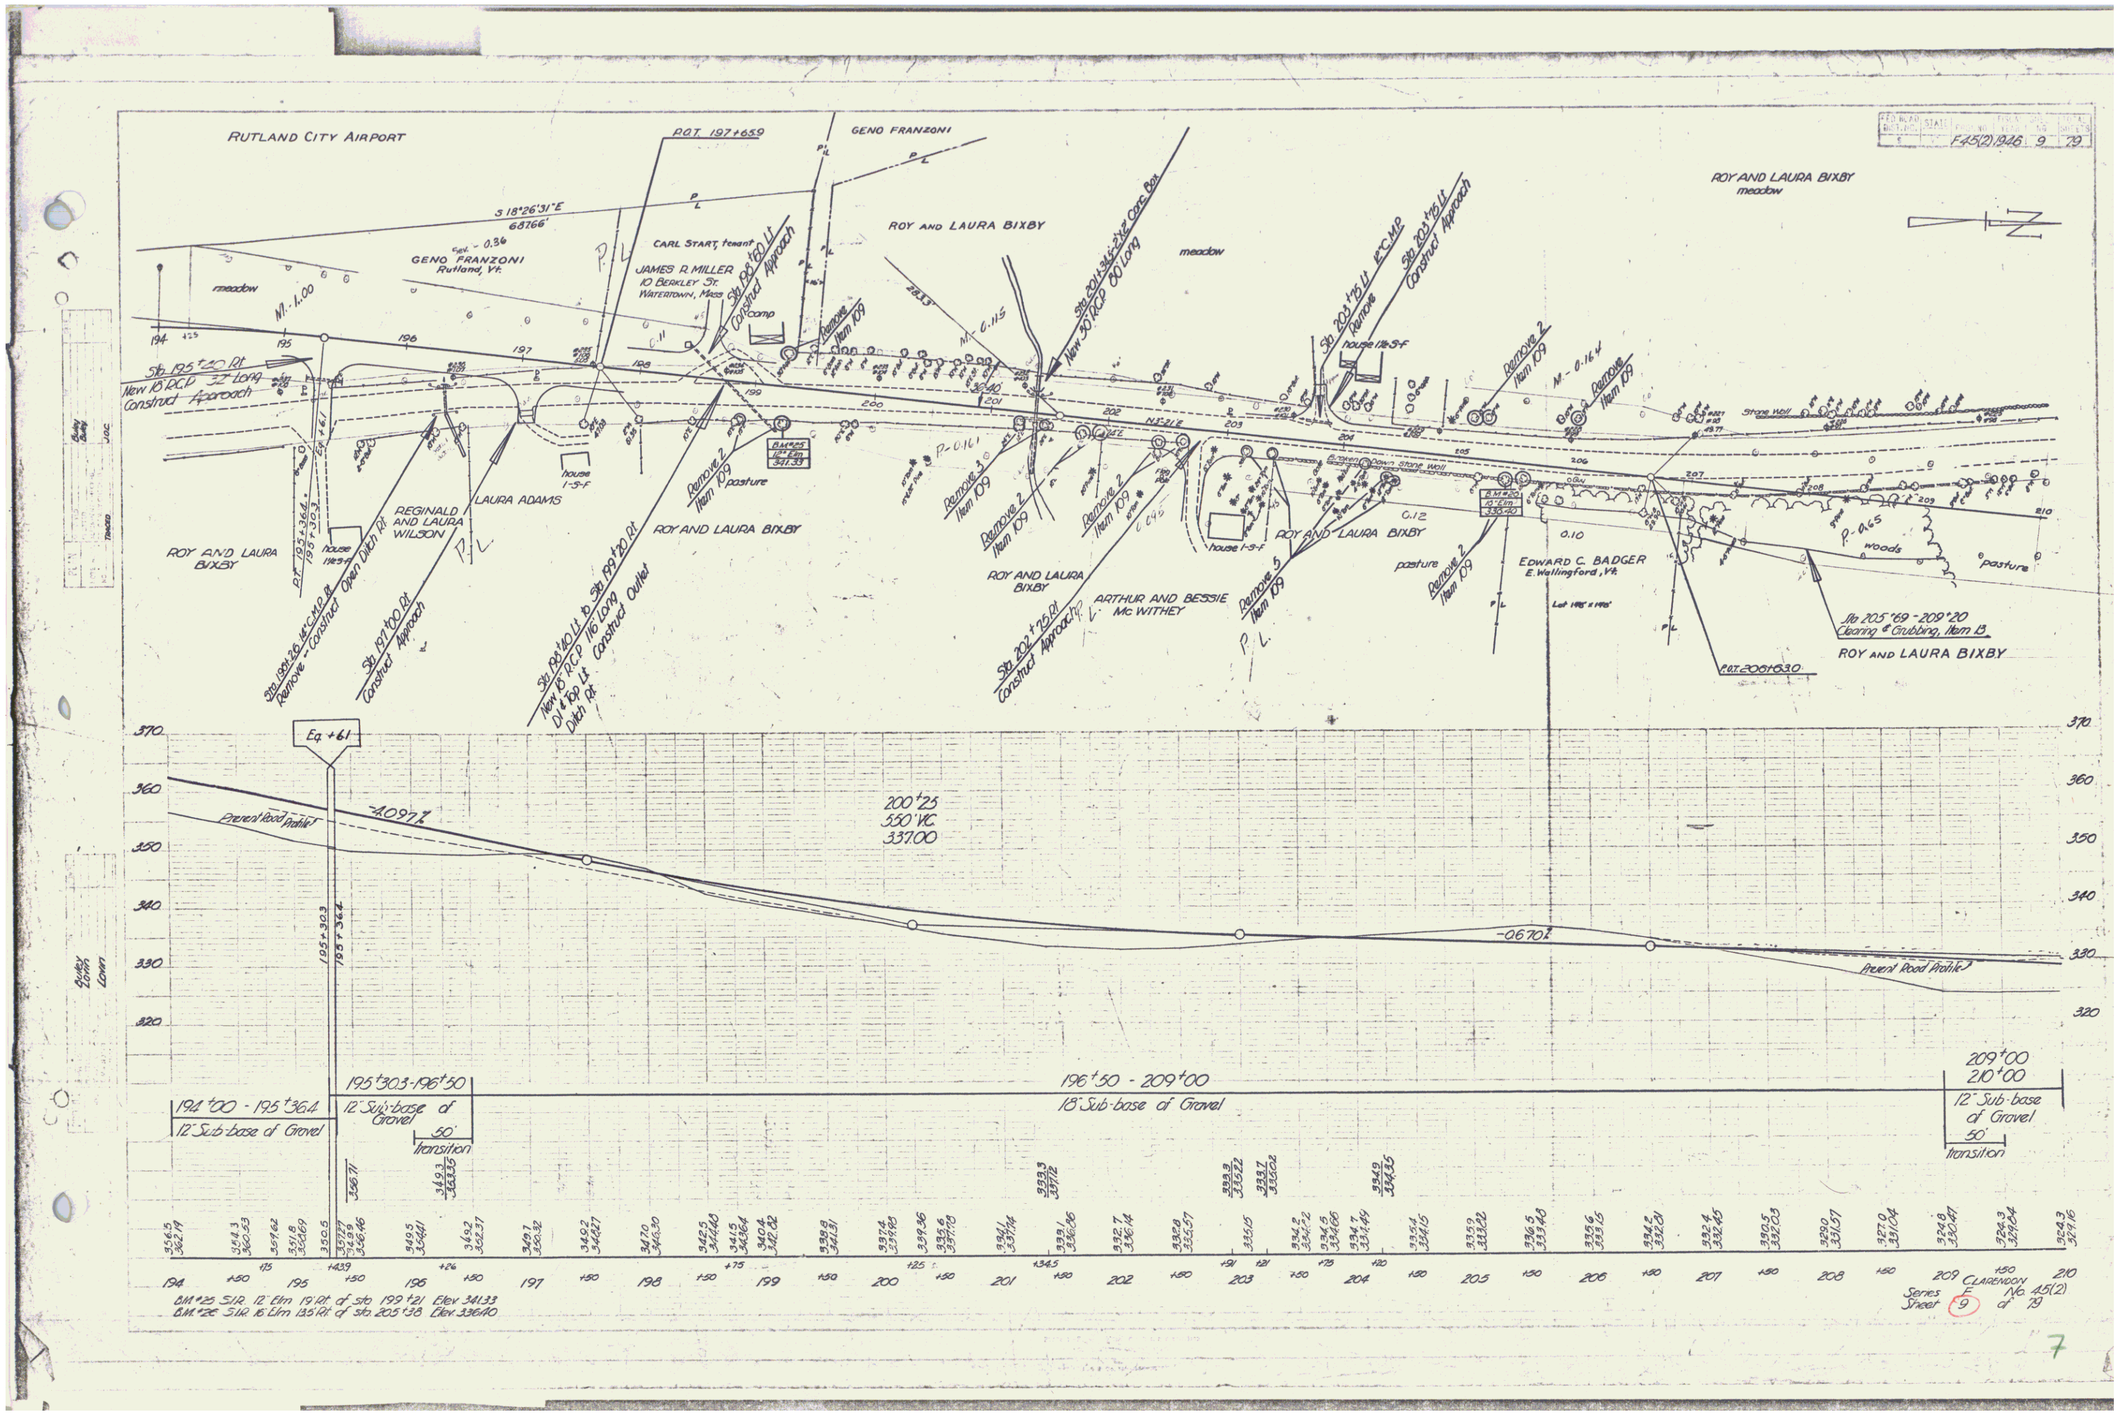
RUTLAND CITY AIRPORT
P.O.T. 197+65.9
GENO FRANZONI
ROY AND LAURA BIXBY
meadow
S 18°26'31" E
68.66'
GENO FRANZONI
Rutland, Vt.
CARL START, tenant
JAMES R. MILLER
10 BERKLEY St.
WATERTOWN, Mass
Sta 196+60 Lt Construct Approach
Sta 195+20 Rt New 18 R.C.P. 32' Long Construct Approach
Sta 198+26 14' C.M.P. Rt Remove - Construct Open Ditch Rt
Sta 197+00 Rt Construct Approach
REGINALD AND LAURA WILSON
LAURA ADAMS
house 1-S-F
house 195-S
P.T. 195+36.4
195+30.3
Sta 198+40 Lt to Sta 199+20 Rt New 18 R.C.P. 116' Long Dig 4' Rip Rap Ditch Rt Construct Outlet
Remove 2 Item 109
pasture
Sta 201+34.5 24" Conc Box New 30 R.C.P. 60' Long
Sta 202+25 Rt Construct Approach
ARTHUR AND BESSIE Mc WITHEY
Remove 3 Item 109
Remove 5 Item 109
Sta 203+75 Lt 12" C.M.P. Remove Construct Approach
house 1-S-F
Remove 2 Item 109
Sta 205+69 - 209+20 Cleaning & Grubbing, Item 13
EDWARD C. BADGER
E. Wallingford, Vt.
P.O.T. 206+63.0
woods
Stone Wall
Down Stone Wall
Eq +61
-2.09%
-0.67%
200+25
350' VC
337.00
Proposed Road Profile
194+00 - 195+36.4
12' Sub-base of Gravel
195+30.3-196+50
12' Sub-base of Gravel
50' Transition
196+50 - 209+00
18' Sub-base of Gravel
209+00
210+00
12' Sub-base of Gravel
50' Transition
BM #25 S/R 12" Elm 19' Rt of sta 199+21 Elev 341.33
BM #26 S/R 16" Elm 13.5' Rt of sta 205+38 Elev 336.40
CLARENDON No. 45(2)
Series E
Sheet 9 of 79
F-45(2) 1946 9 79