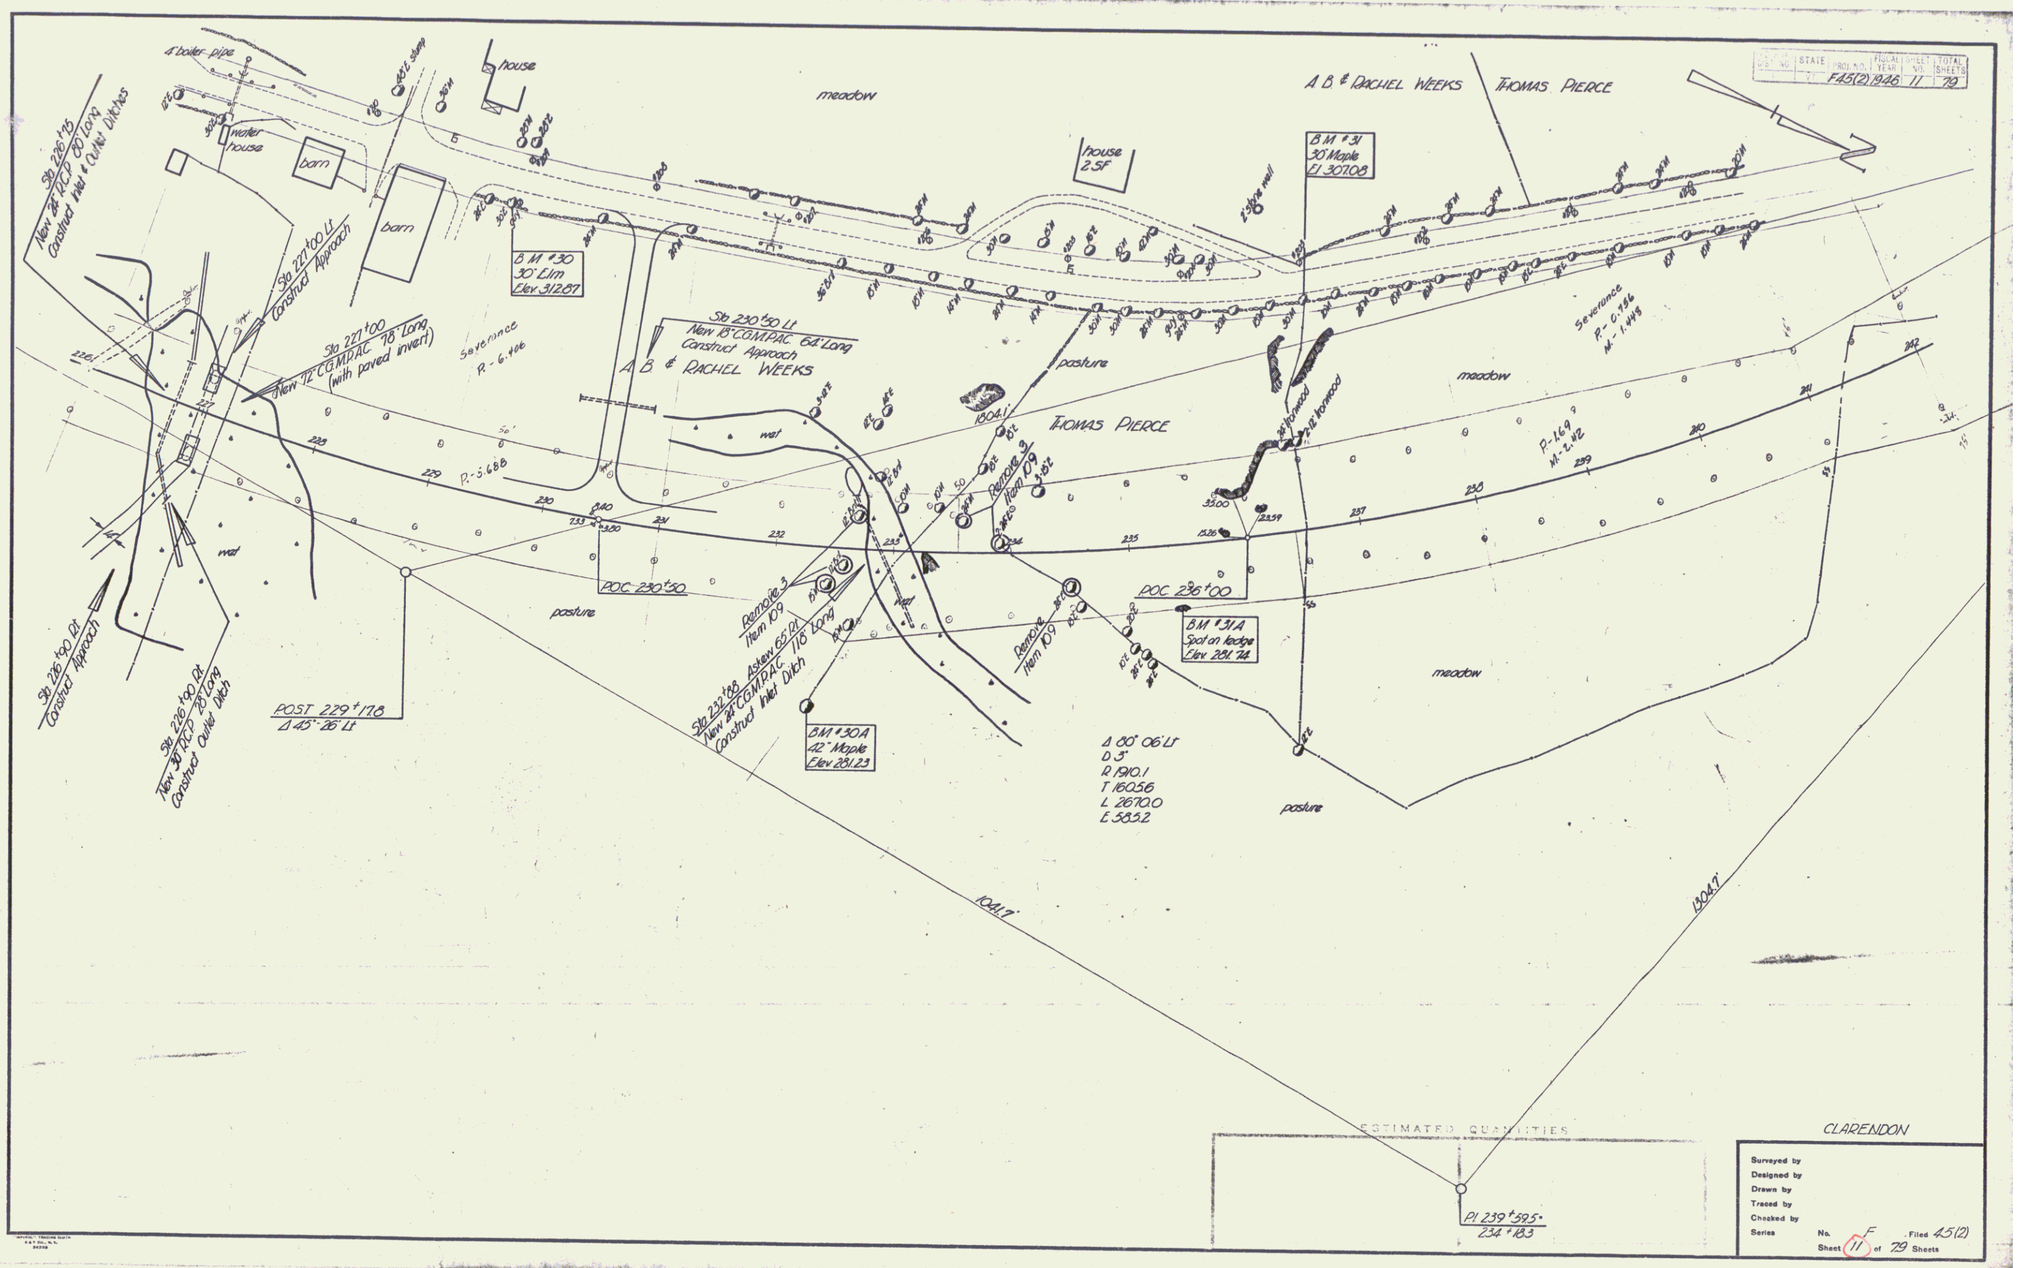
U.S. NO. | STATE | PROJ. NO. | FISCAL YEAR | SHEET NO. | TOTAL SHEETS
F45(2)1946 11 79
A.B. & RACHEL WEEKS
THOMAS PIERCE
meadow
house
barn
water house
4' boiler pipe
house 2.5F
B.M. #31
30" Maple
El 307.08
B.M. #30
30" Elm
Elev 312.87
Sta 226+75
New 24" RCP 90' Long
Construct Wet & Dry Ditches
Sta 227+00 Lt
Construct Approach
Sta 227+00
New 12" CGMPAC 78' Long
(with paved invert)
Severance
R - 6.906
Sta 230+50 Lt
New 18" CGMPAC 64' Long
Construct Approach
A.B. & RACHEL WEEKS
pasture
wet
P - 5.688
POC 230+50
Remove 3
Item 109
Remove 9
Item 109
POC 236+00
B.M. #31A
Spot on ledge
Elev 281.74
Sta 226+00 Lt
Construct Approach
Sta 226+00 Lt
New 30" RCP 78' Long
Construct Outlet Ditch
POST 229+178
Δ 45° 26' Lt
Sta 232+88 Askew 65.21
New 24" CGMPAC 116' Long
Construct Inlet Ditch
B.M. #30A
42" Maple
Elev 281.23
Δ 88° 06' Lt
D 5°
R 1910.1
T 160.56
L 267.00
E 5.85.2
Severance
P - 0.986
M - 1.445
P - 1.69
M - 2.42
1041.7'
1304.7'
P.I. 239+59.5
234+183
ESTIMATED QUANTITIES
CLARENDON
Surveyed by
Designed by
Drawn by
Traced by
Checked by
Series
No. F Filed 45(2)
Sheet 11 of 79 Sheets

9