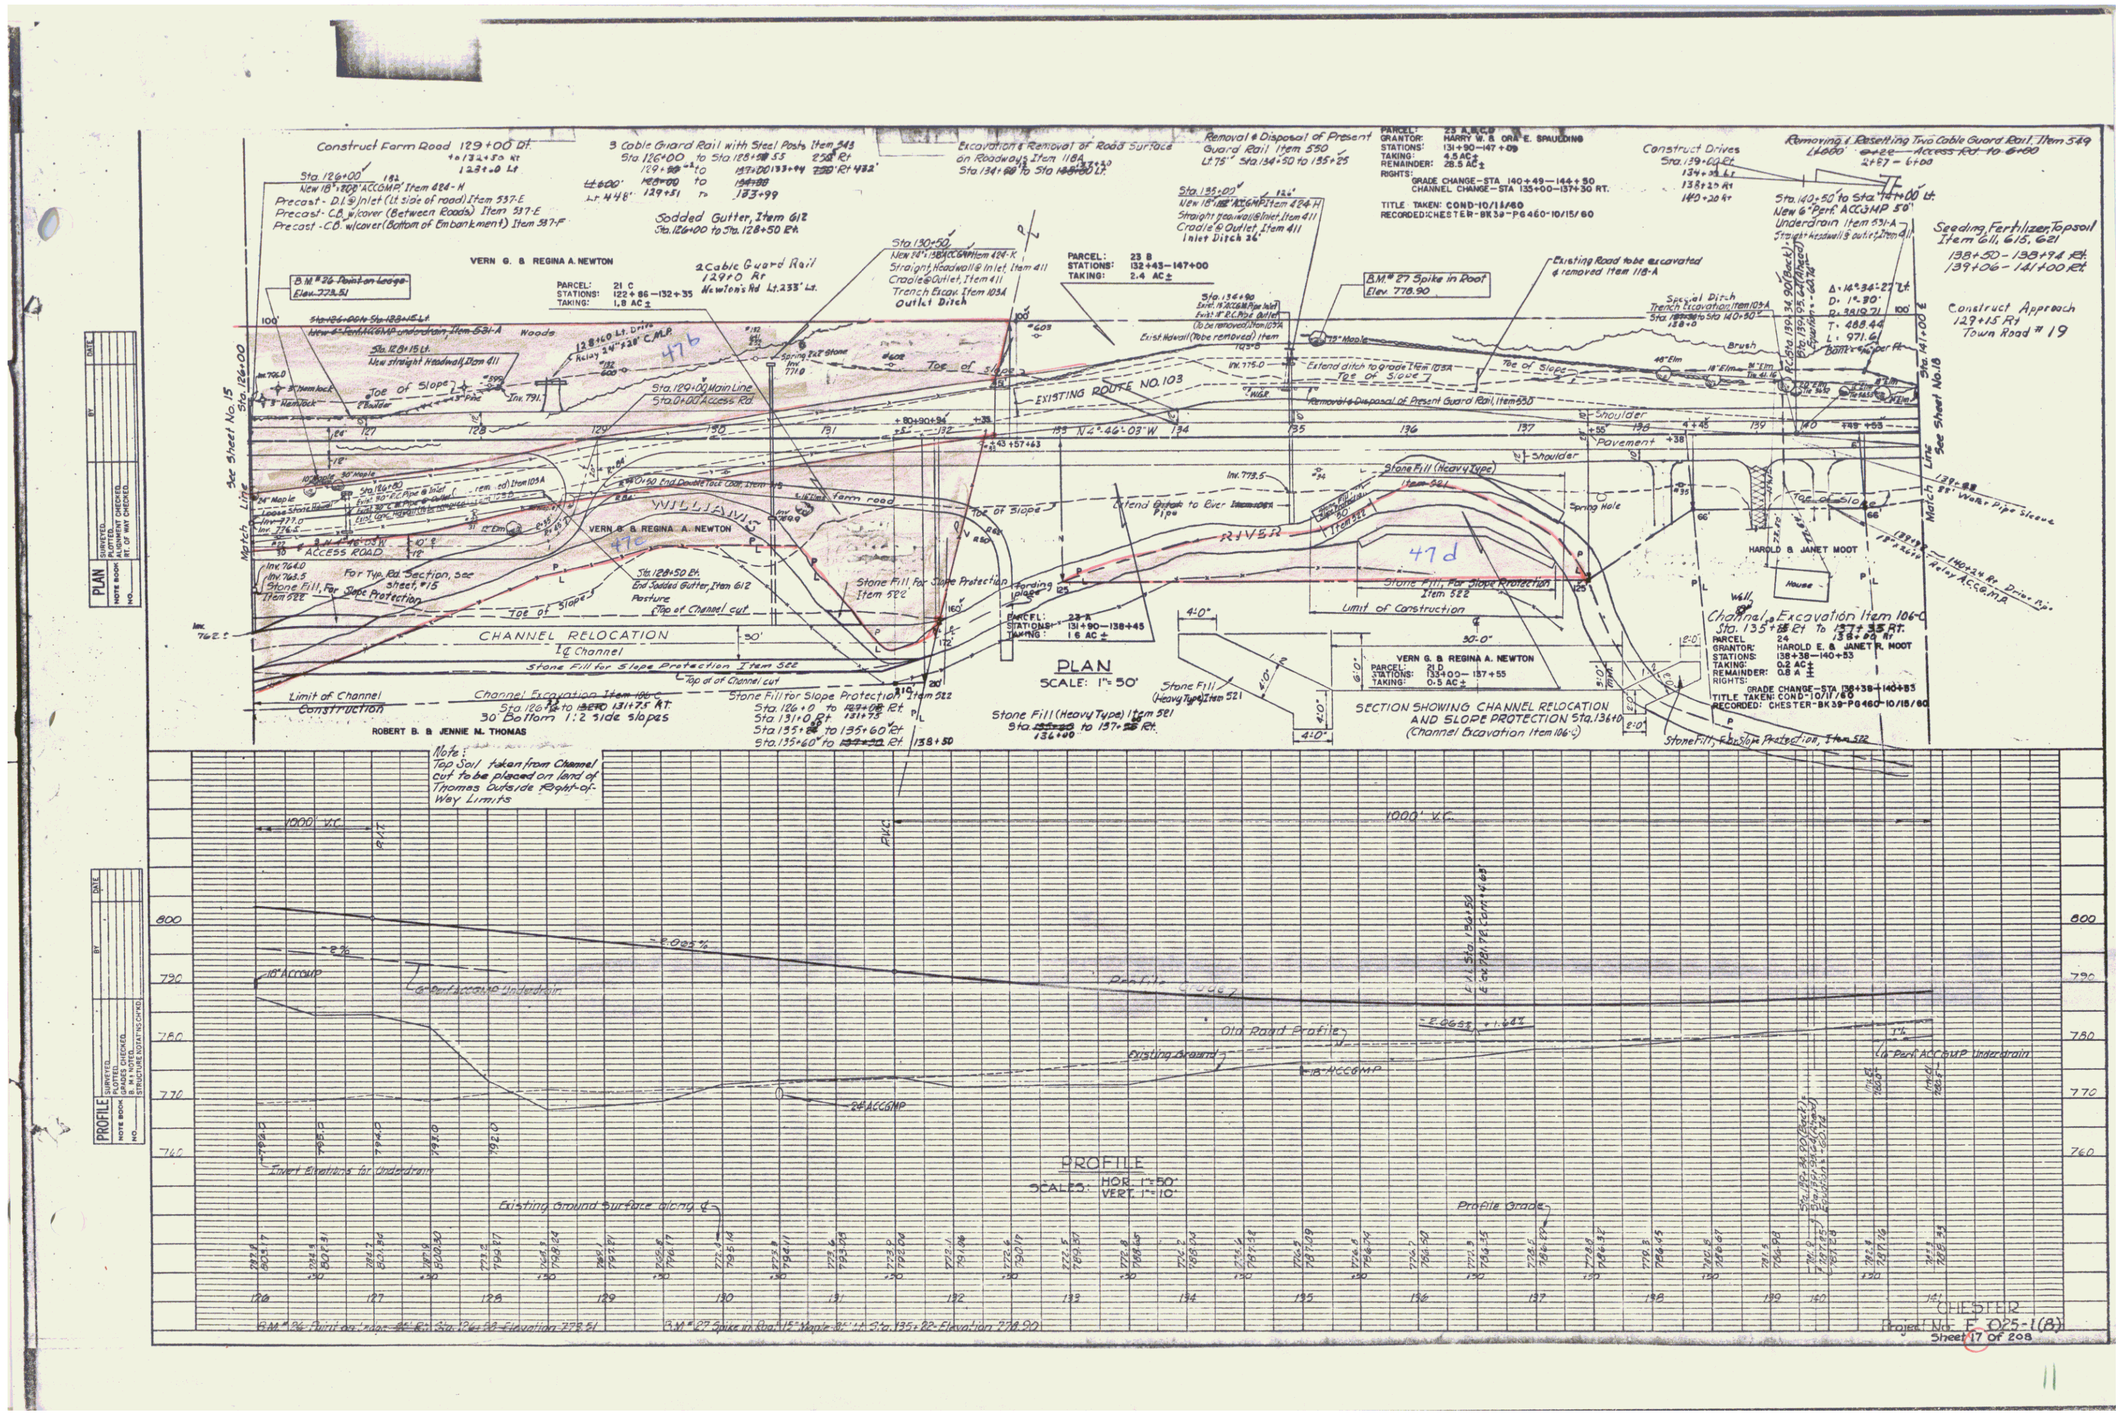
PLAN
SCALE: 1" = 50'
PROFILE
SCALES: HOR. 1" = 50' VERT. 1" = 10'
SECTION SHOWING CHANNEL RELOCATION AND SLOPE PROTECTION Sta. 136+00 (Channel Excavation Item 106-C)
CHANNEL RELOCATION
EXISTING ROUTE NO. 103
VERN G. & REGINA A. NEWTON
ROBERT B. & JENNIE M. THOMAS
HAROLD E. & JANET R. MOOT
Construct Farm Road 129+00 Rt.
Sodded Gutter, Item 612
Construct Approach 129+15 Rt. Town Road # 19
Seeding, Fertilizer, Topsoil Item 611, 615, 621
Note: Top Soil taken from Channel cut to be placed on land of Thomas Outside Right-of-Way Limits
Existing Ground Surface along ℄
Profile Grade
Invert Elevations for Underdrain
CHESTER
Project No. F 025-1(8)
Sheet 17 of 208