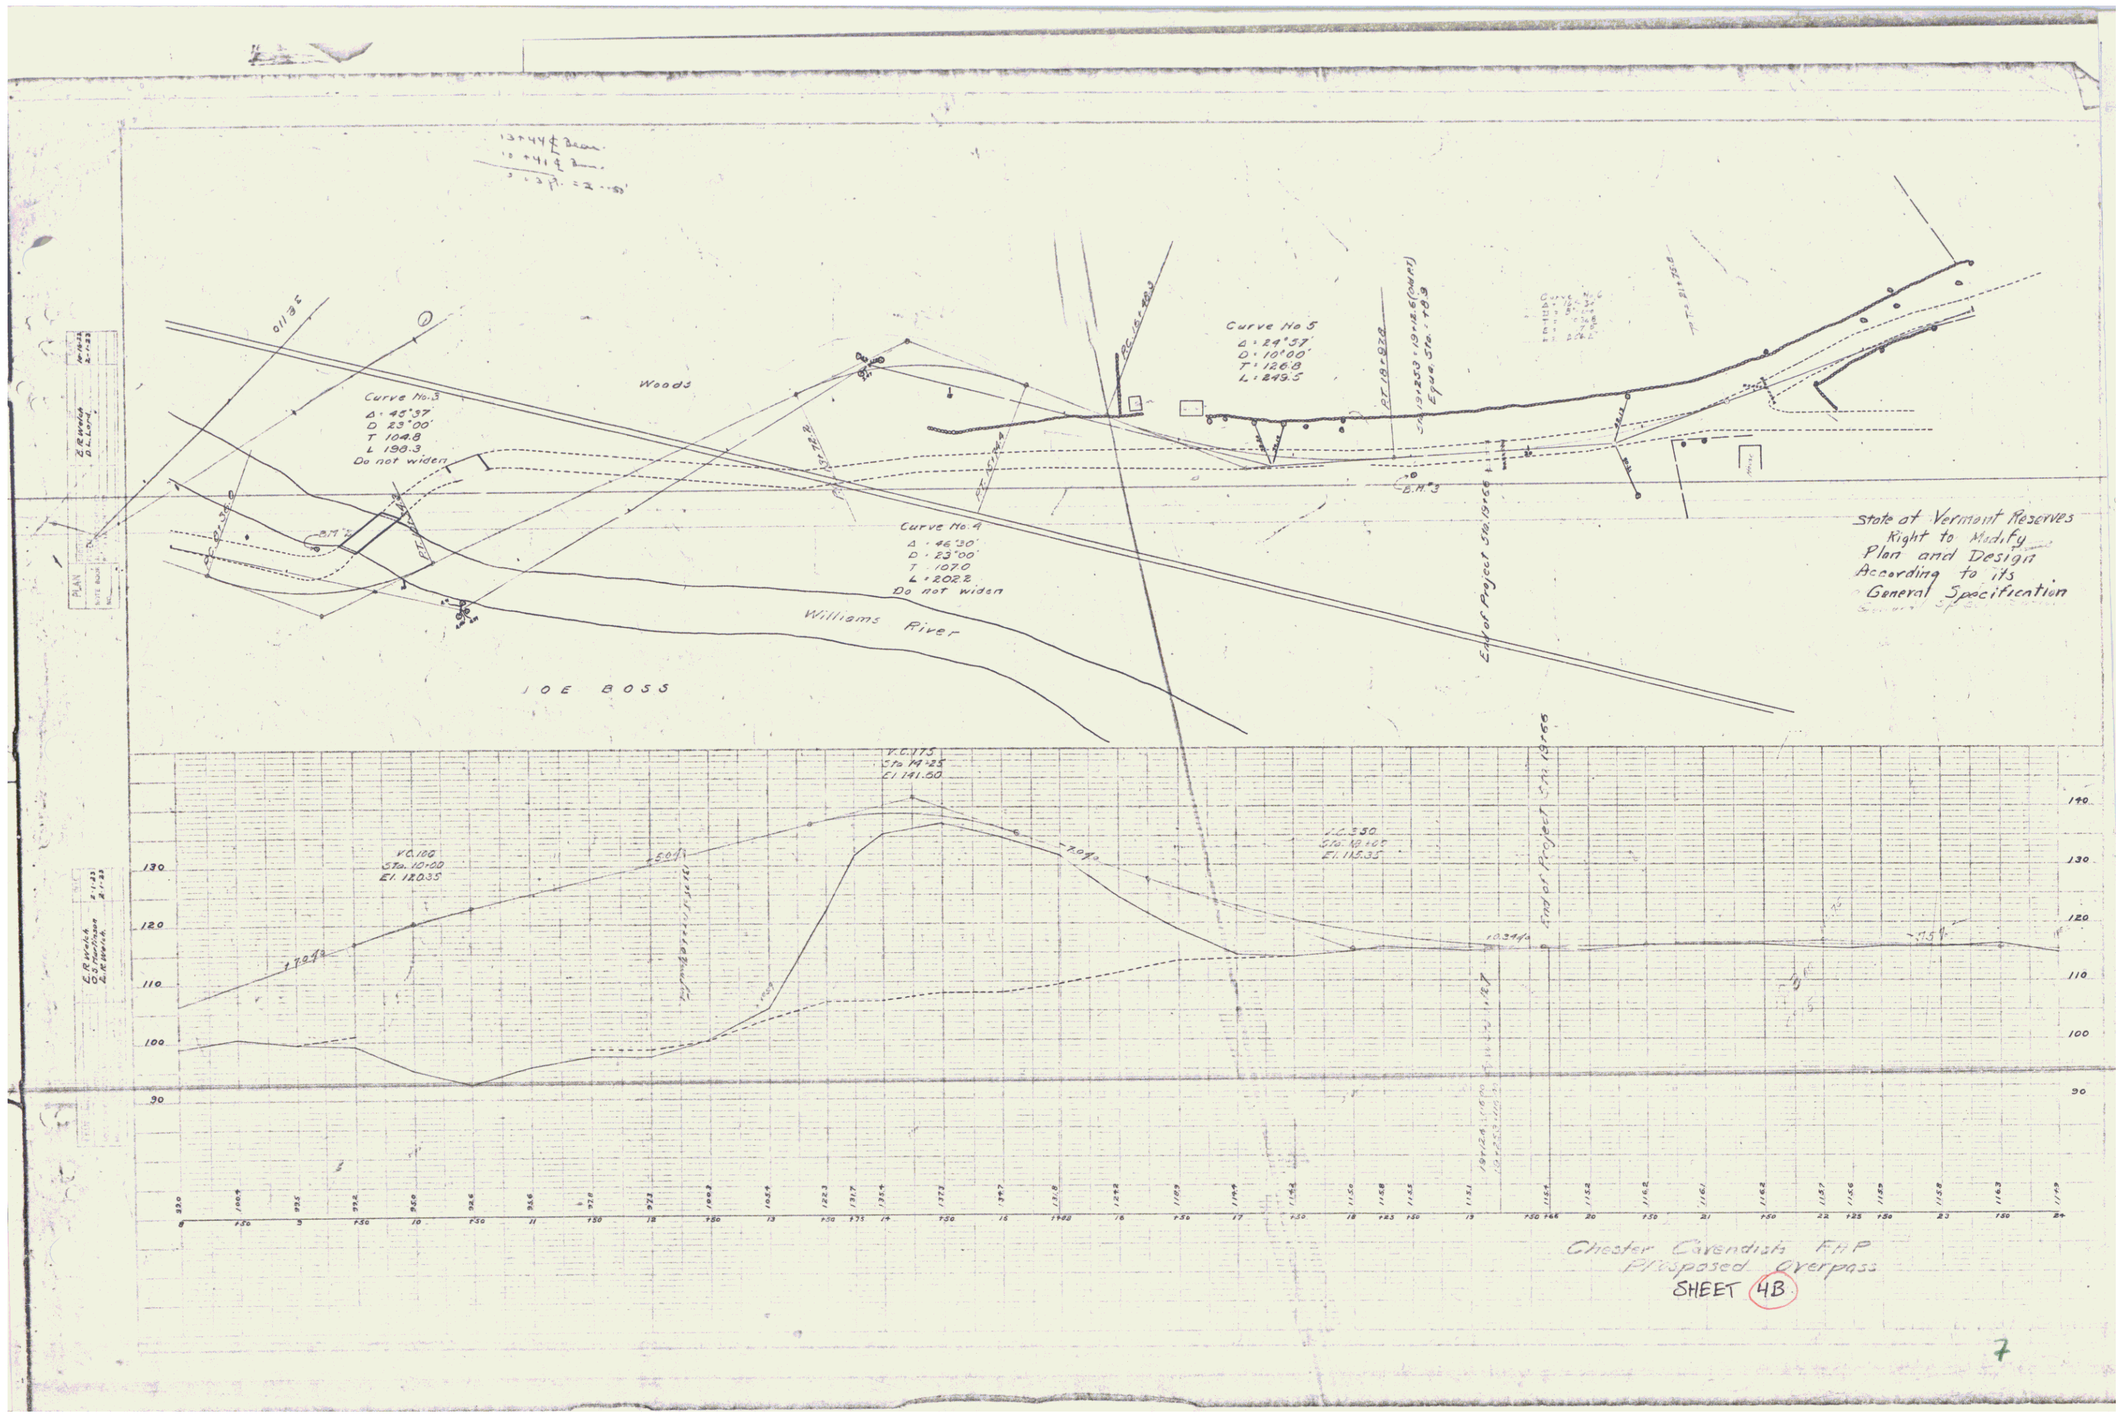
Woods
Curve No. 3
Δ: 45°37'
D 23°00'
T 104.8
L 198.3
Do not widen
Curve No. 4
Δ: 46°30'
D: 23°00'
T: 107.0
L: 202.2
Do not widen
Curve No. 5
Δ: 24°37'
D: 10°00'
T: 126.8
L: 249.5
Williams River
JOE BOSS
End of Project Sta. 19+66
State of Vermont Reserves
Right to Modify
Plan and Design
According to its
General Specification
V.C. 175
Sta. 14+25
El. 141.50
V.C. 100
Sta. 10+00
El. 120.35
V.C. 550
Sta. 19+05
El. 115.35
End of Project Sta. 19+66
Chester Cavendish FAP
Proposed Overpass
SHEET 4B

7