INDEX OF SHEETS

SHEET NO.	
1-3	TITLE, TYPICAL & LAYOUTS
4	STANDARD B-1 BANKING TABLES JULY 17, 67R
5	B-5 TYPICAL SLOPE GRADING MAR 10, 65
6	" " CEMENT RUBBLE MASONRY, D-2 JULY 25, 67R
7	" " ROAD CONSTRUCTION APPROACH SIGNS, E-36 JAN 24, 68
8	" " E-34 ON PROJECT CONSTRUCTION SIGNS MAY 3, 67R
9	" " G-2A TWO CABLE GUARD RAIL MAR 10 65
10	" " G-4 WOOD MARKER & GUIDE POSTS DEC 30, 65R
11	" " J-1 BOUNDARY MARKERS MAR 10, 65
12	ITEM DETAIL & DRAINAGE SHEET
13	EARTHWORK
14-21	X-SECTIONS
22	BANK-TRANSITIONS

STATE OF VERMONT
DEPARTMENT OF HIGHWAYS

PROPOSED IMPROVEMENT

TOWN OF SHELDON
COUNTY OF FRANKLIN
SWANTON - ENOSBURG ROAD
VT. ROUTE 105

Pin# 00R157

BEGINNING AT A POINT 1.9 MILES EASTERLY OF THE SWANTON - SHELDON TOWN LINE AND EXTENDING EASTERLY 0.4830 MILES

Δ	25°13' Lt
D	11°
R	520.87
T	130.91
L	256.52
E	16.20
Bank	8½" in 12"

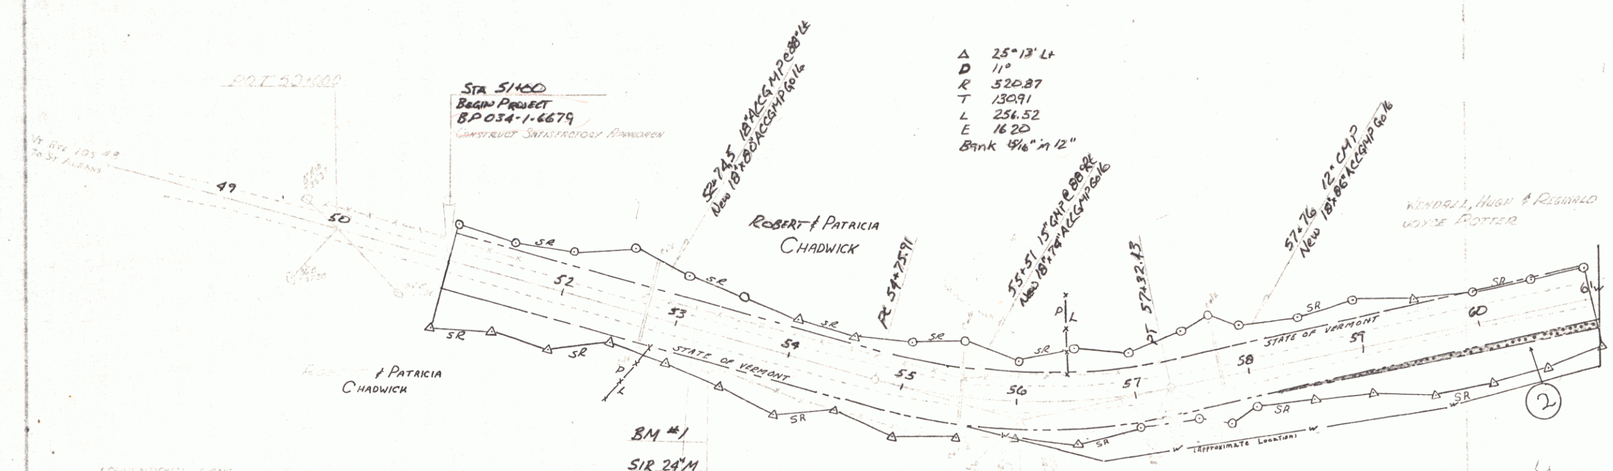

CONVENTIONAL SIGNS

FOR RIGHT OF WAY DETAILS SEE RIGHT OF WAY PLANS FOR THIS PROJECT

APPROVED H.S. Jenkins
ROW DIRECTOR
DATE 5-29-68

29 May 1968

RIGHT-OF-WAY DIVISION
TOWN FILE
PERPETUAL
Rte ~~Town~~ of U105
(To Be Returned To R.O.W. Division)

DEPARTMENT OF HIGHWAYS
BUREAU OF PUBLIC ROADS

APPROVED BP 034-1-6679

1