134-L 1932 38 90

GUIDE POSTS OF WOOD

STATION	LEFT	RIGHT
463+67	1	1
463+79	1	1

REINFORCED CONCRETE PIPE CULVERTS

STATION	SIZE	LENG.	CONC.	C.R.M.	REINF. STEEL
463+67	15"	36'	~	2.7 cu.	~

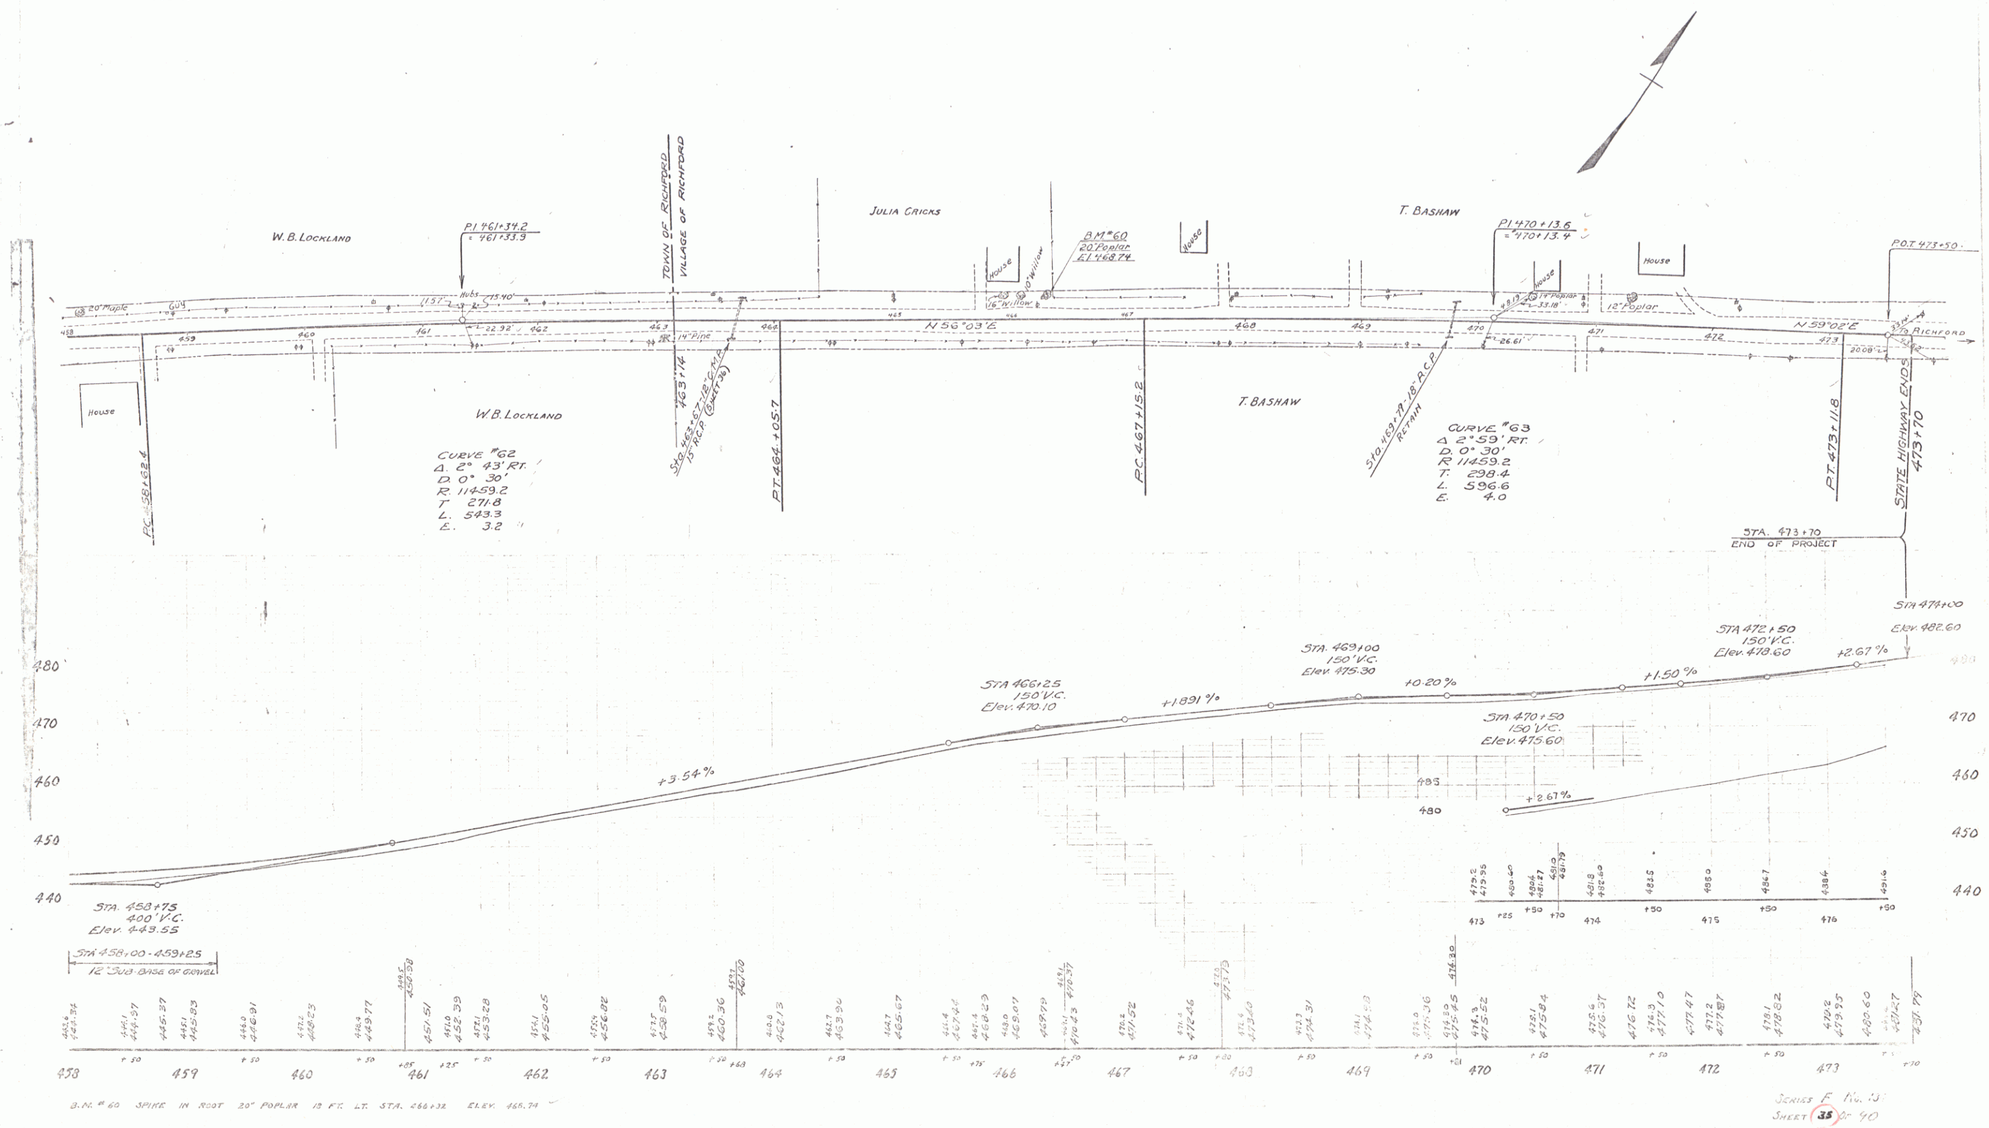

SERIES E No. 13
SHEET 35 OF 90

33